12/10/2009 4:17:13 PM $PRF$
USER:dwebb $$PENTABLE$$
y:\0719 ridgewalk interchange\design\dgn\0007l9xs05pl1.dgn

| STATE | PROJECT NUMBER | SHEET NO. | TOTAL SHEETS |
|---|---|---|---|
| GA | CSNHS-0006-00(043) | 150 | |

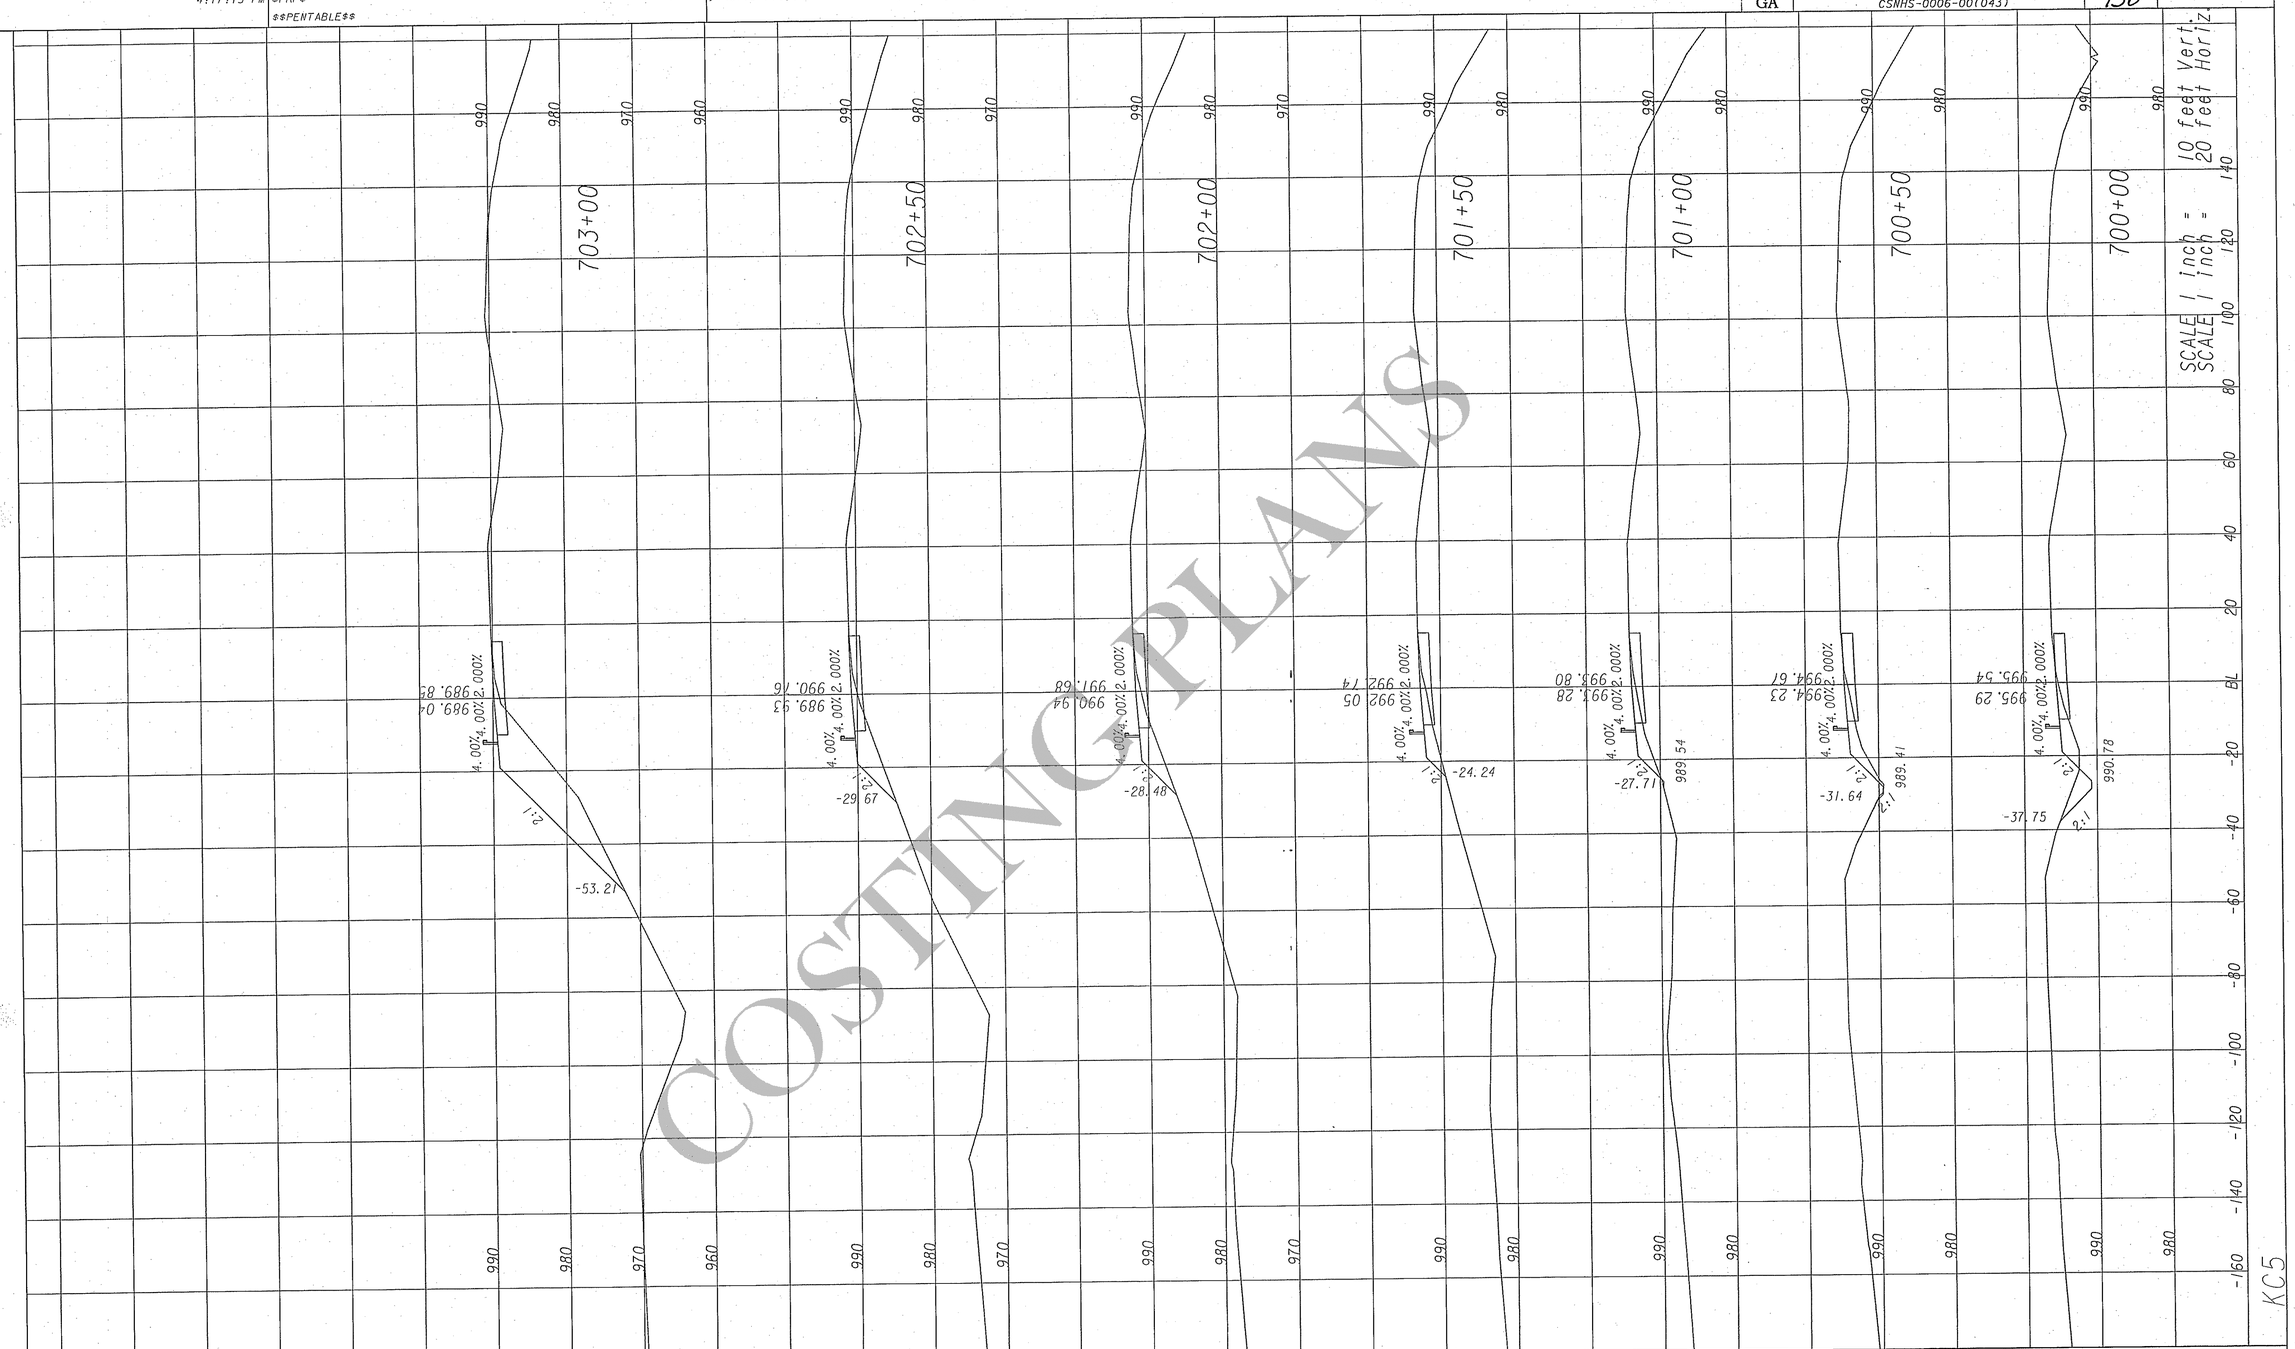


COSTING PLANS

CROY ENGINEERING
Engineers Planners Surveyors
200 NORTH COBB PARKWAY, BLDG. 400, SUITE 413
MARIETTA, GA 30062
PHONE: (770) 971-5407 FAX: (770) 971-0620

REVISION DATES

STATE OF GEORGIA
DEPARTMENT OF TRANSPORTATION
OFFICE: INNOVATIVE PROGRAM DELIVERY

# CROSS SECTIONS

RAMP "D"
RIDGEWALK PKWY OVER I-575

DRAWING No. 23-44

3/1/2007 SUXEN