12/10/2009 4:19:26 PM PRF
USER:dwebb $$PENTABLE$$

y:\0719 ridgewalk interchange\design\dgn\000719xs07plt.dgn

STATE	PROJECT NUMBER	SHEET NO.	TOTAL SHEETS
GA	CSNHS-0006-00(043)	171	

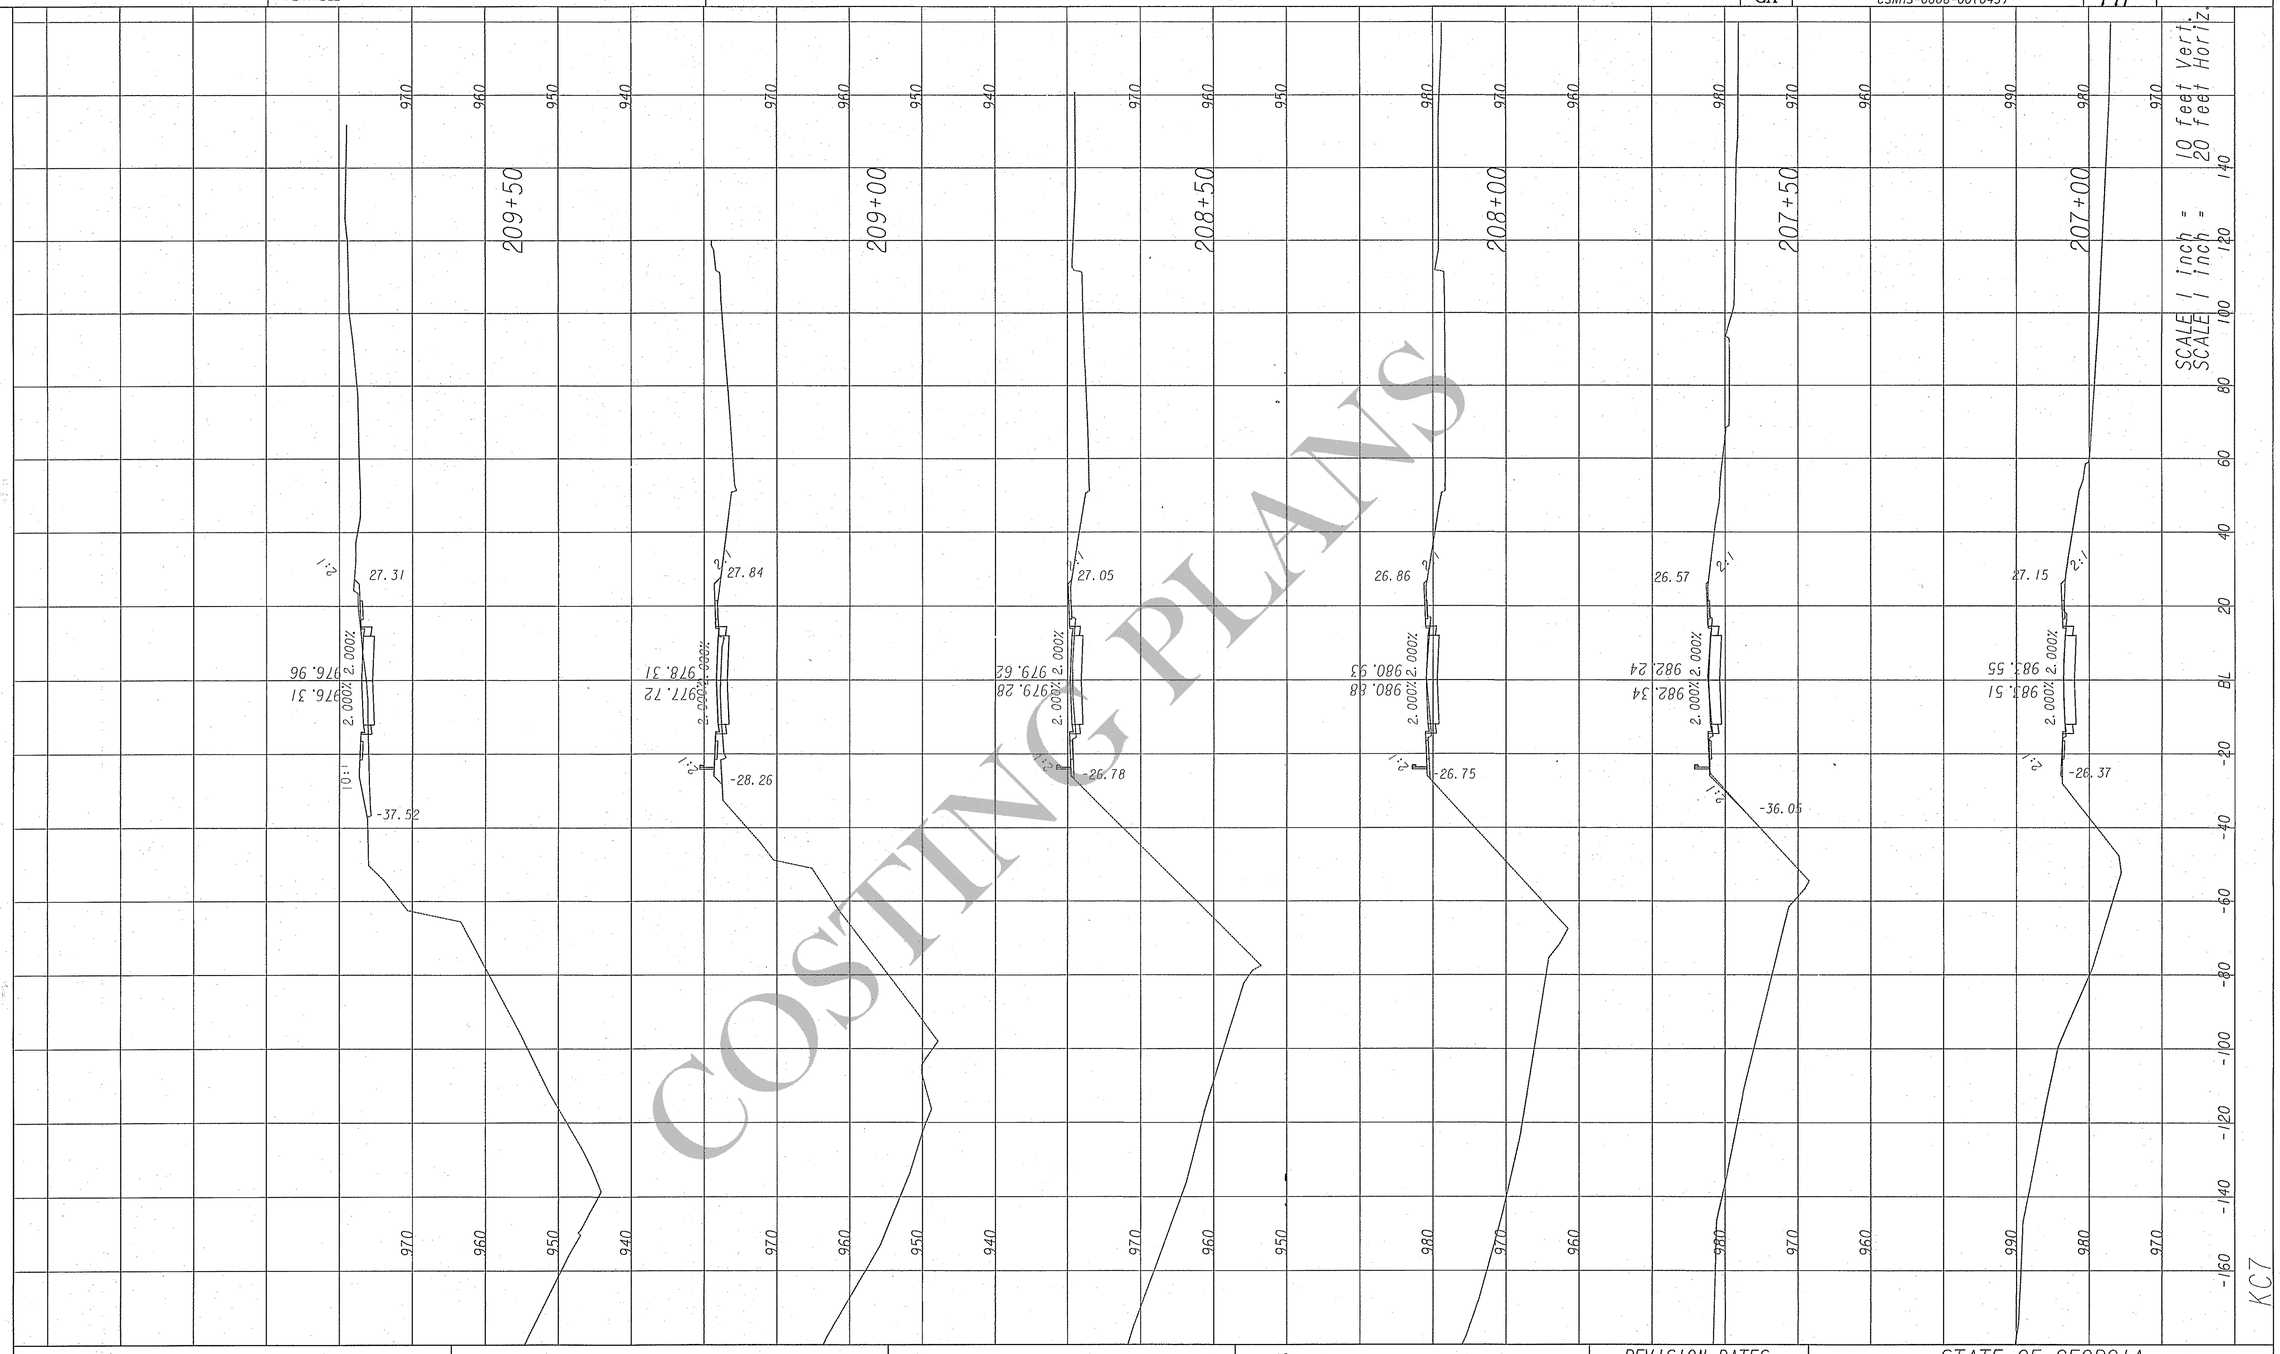

COSTING PLANS

CROY ENGINEERING
Engineers Planners Surveyors
200 NORTH COBB PARKWAY, BLDG. 400, SUITE 413
MARIETTA, GA 30062
PHONE: (770) 971-5407 FAX: (770) 971-0620

REVISION DATES

STATE OF GEORGIA
DEPARTMENT OF TRANSPORTATION
OFFICE: INNOVATIVE PROGRAM DELIVERY

CROSS SECTIONS

OLD ROPE MILL RD
RIDGEWALK PKWY OVER I-575

DRAWING No. 23-65

3/1/2007 SUXEN