12/10/2009 4:19:30 PM $PRF$
USER:dwebb $$PENTABLE$$

y:\0719 ridgewalk interchange\design\dgn\000719xs07pl1.dgn

| STATE | PROJECT NUMBER | SHEET NO. | TOTAL SHEETS |
|---|---|---|---|
| GA | CSNHS-0006-00(043) | 172 | |

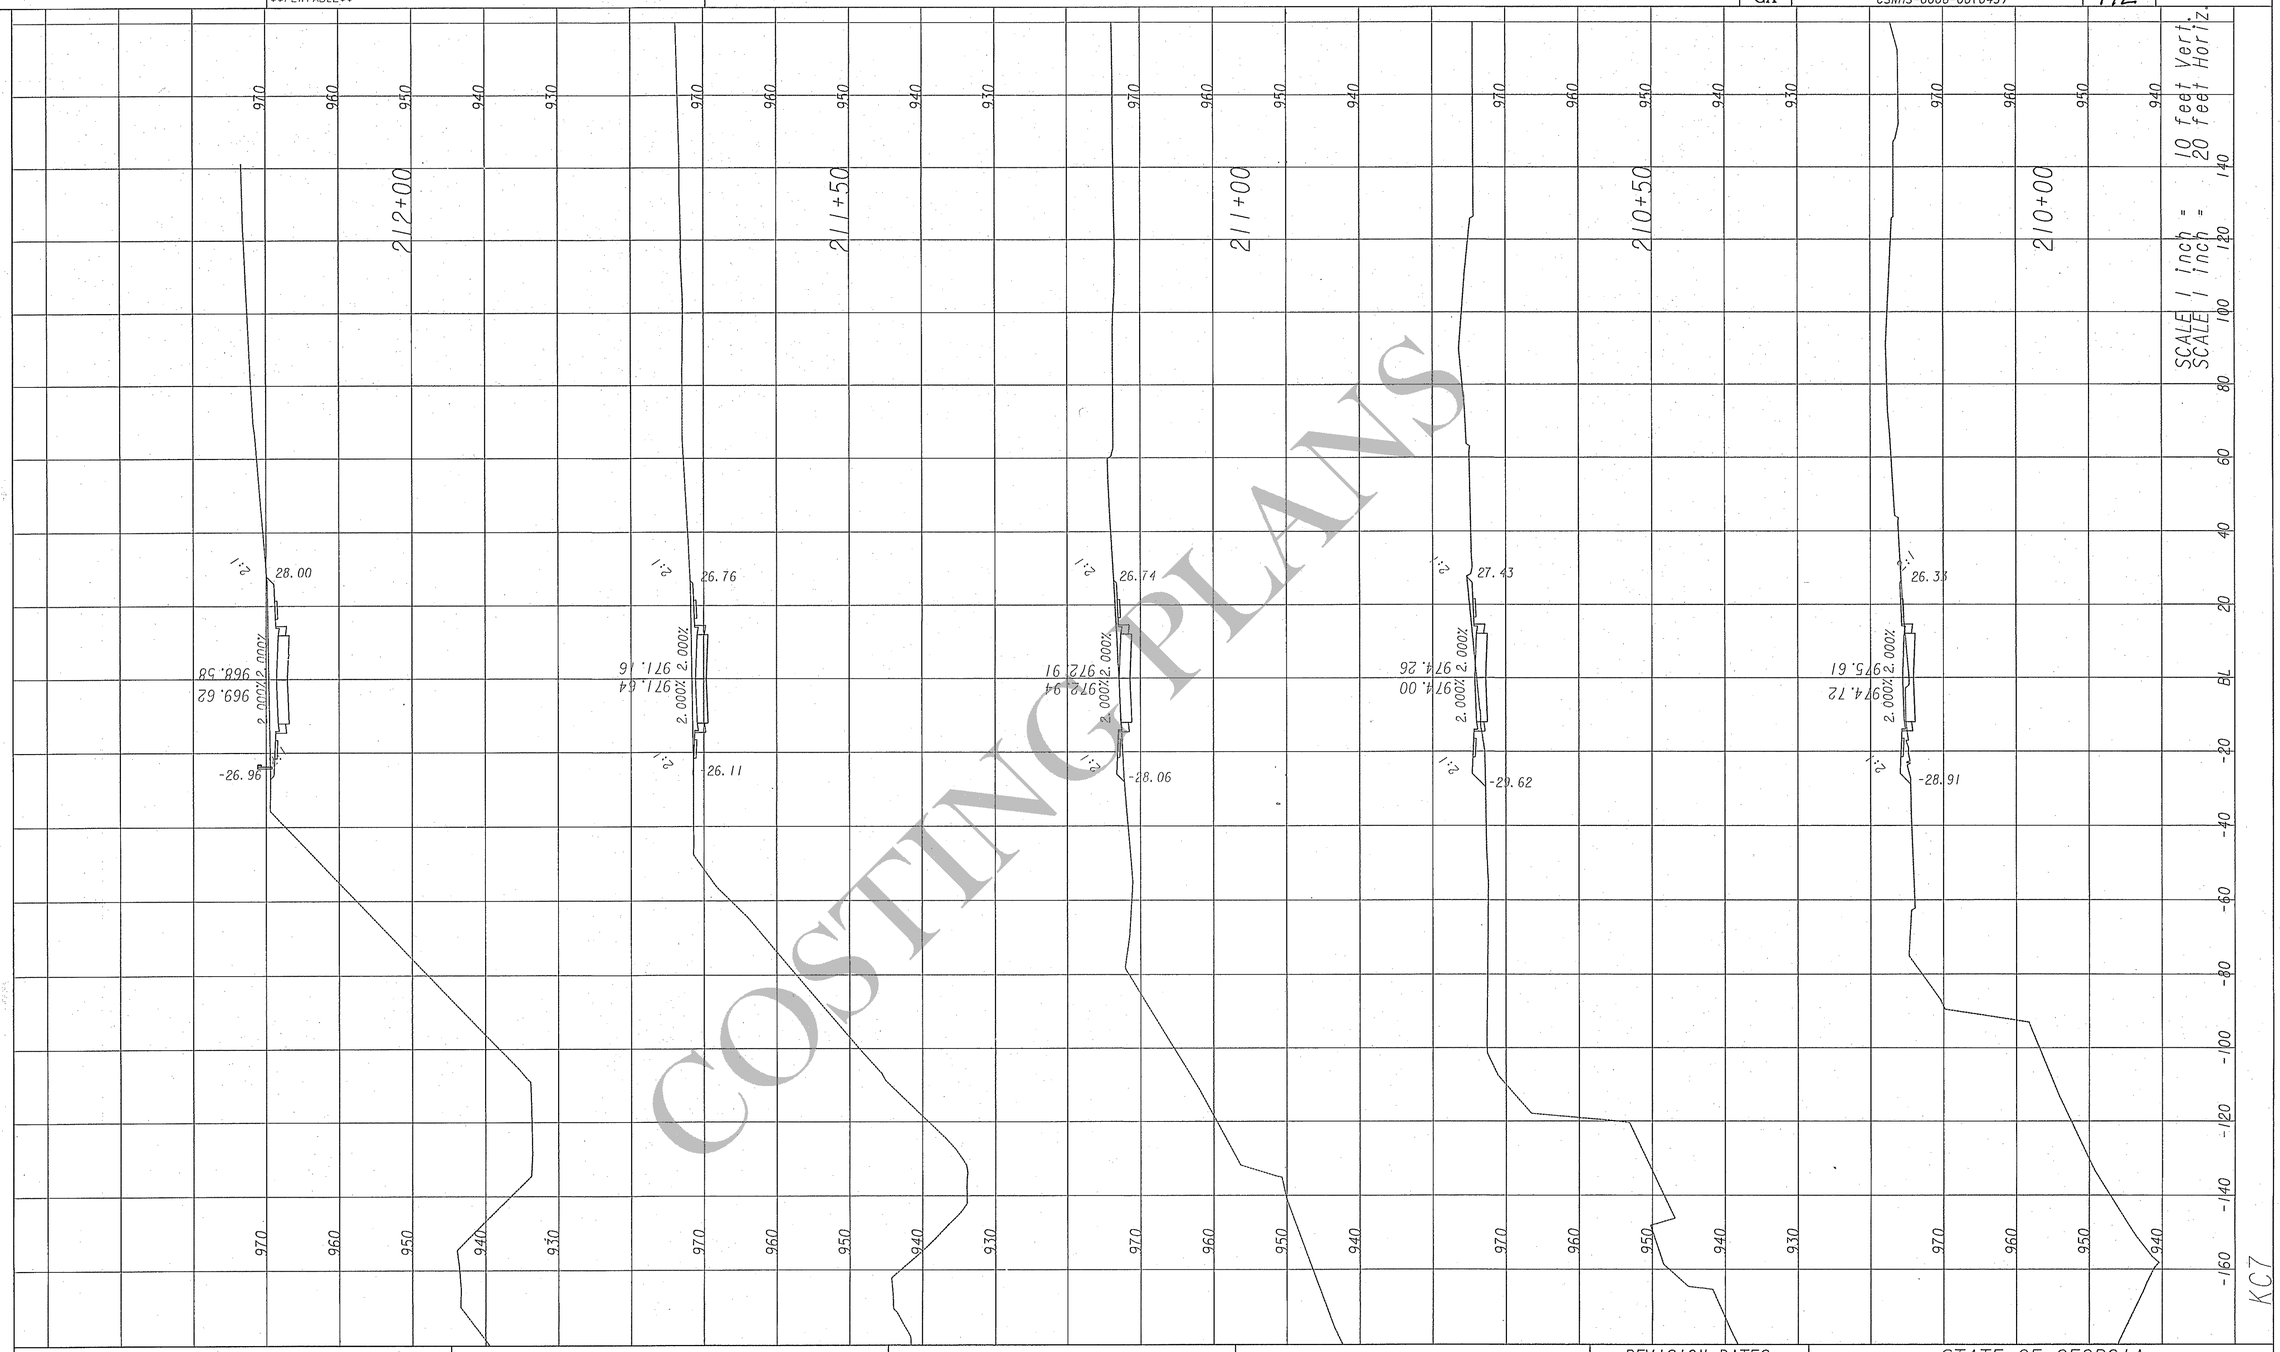


COSTING PLANS

CROY ENGINEERING
Engineers Planners Surveyors
200 NORTH COBB PARKWAY, BLDG. 400, SUITE 413
MARIETTA, GA 30062
PHONE: (770) 971-5407 FAX: (770) 971-0620

REVISION DATES

STATE OF GEORGIA
DEPARTMENT OF TRANSPORTATION
OFFICE: INNOVATIVE PROGRAM DELIVERY

# CROSS SECTIONS

OLD ROPE MILL RD
RIDGEWALK PKWY OVER 5-575

DRAWING No. 23-66

3/1/2007 SUKEN