12/7/2009
USER:kelvint

K:\1900\1916-500 Ridgewalk Interchange over I-575 SUE\SUE\DGN\0006043UTOA.dgn

COUNTY	PROJECT NUMBER	SHEET NO.	TOTAL SHEETS
CHEROKEE	CSNHS-0006-00(043)	1B1	48

DEPARTMENT OF TRANSPORTATION
STATE OF GEORGIA

SUBSURFACE UTILITY ENGINEERING
RIDGEWALK PARKWAY INTERCHANGE

GEORGIA D.O.T. P.I. No. 0006043
FEDERAL ROUTE No. I-575
STATE ROUTE No. 5

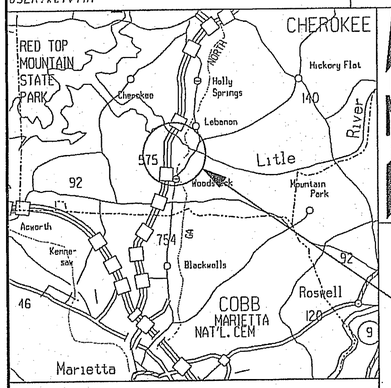

LOCATION SKETCH

PROJECT LOCATION

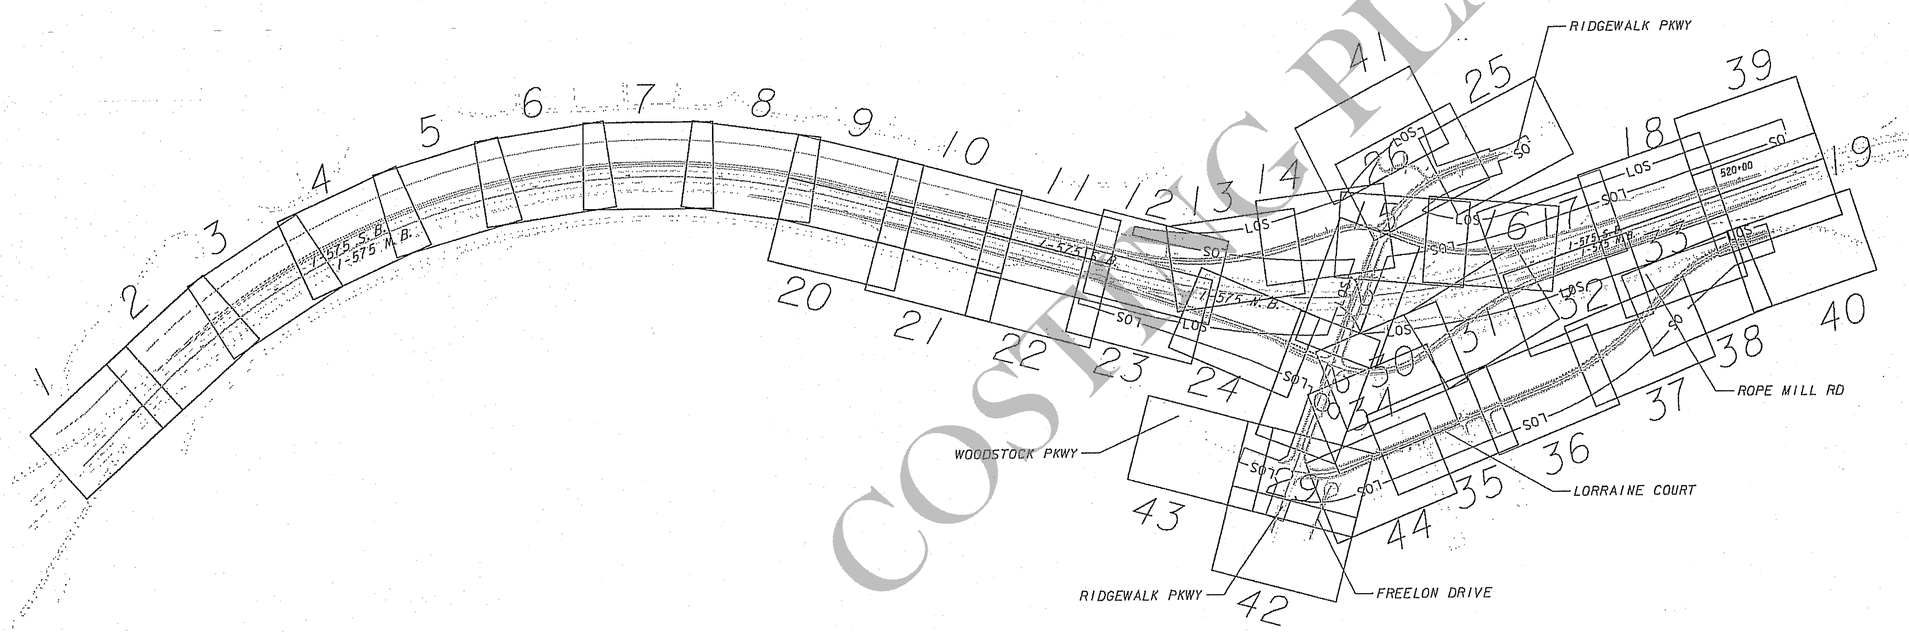

COST ESTIMATING PLANS

SCALE IN FEET
0 400 800 1600

street SMARTS
3098 Presmere Parkway
Suite 200
Duluth, GA 30097
phone: 770-813-0882
fax: 770-813-0588

INDEX OF SHEETS	SHT. NO.
COVER / KEY	0A
GENERAL NOTES	0B
UTILITY LEGEND	0C
POLE DATA	0D
PLAN SHEETS	01-44

REVISION DATES: