STA. 722+84.09	N 1500200.6020	E 2187272.5460
STA. 725+68.53	N 1500484.4014	E 2187291.7022

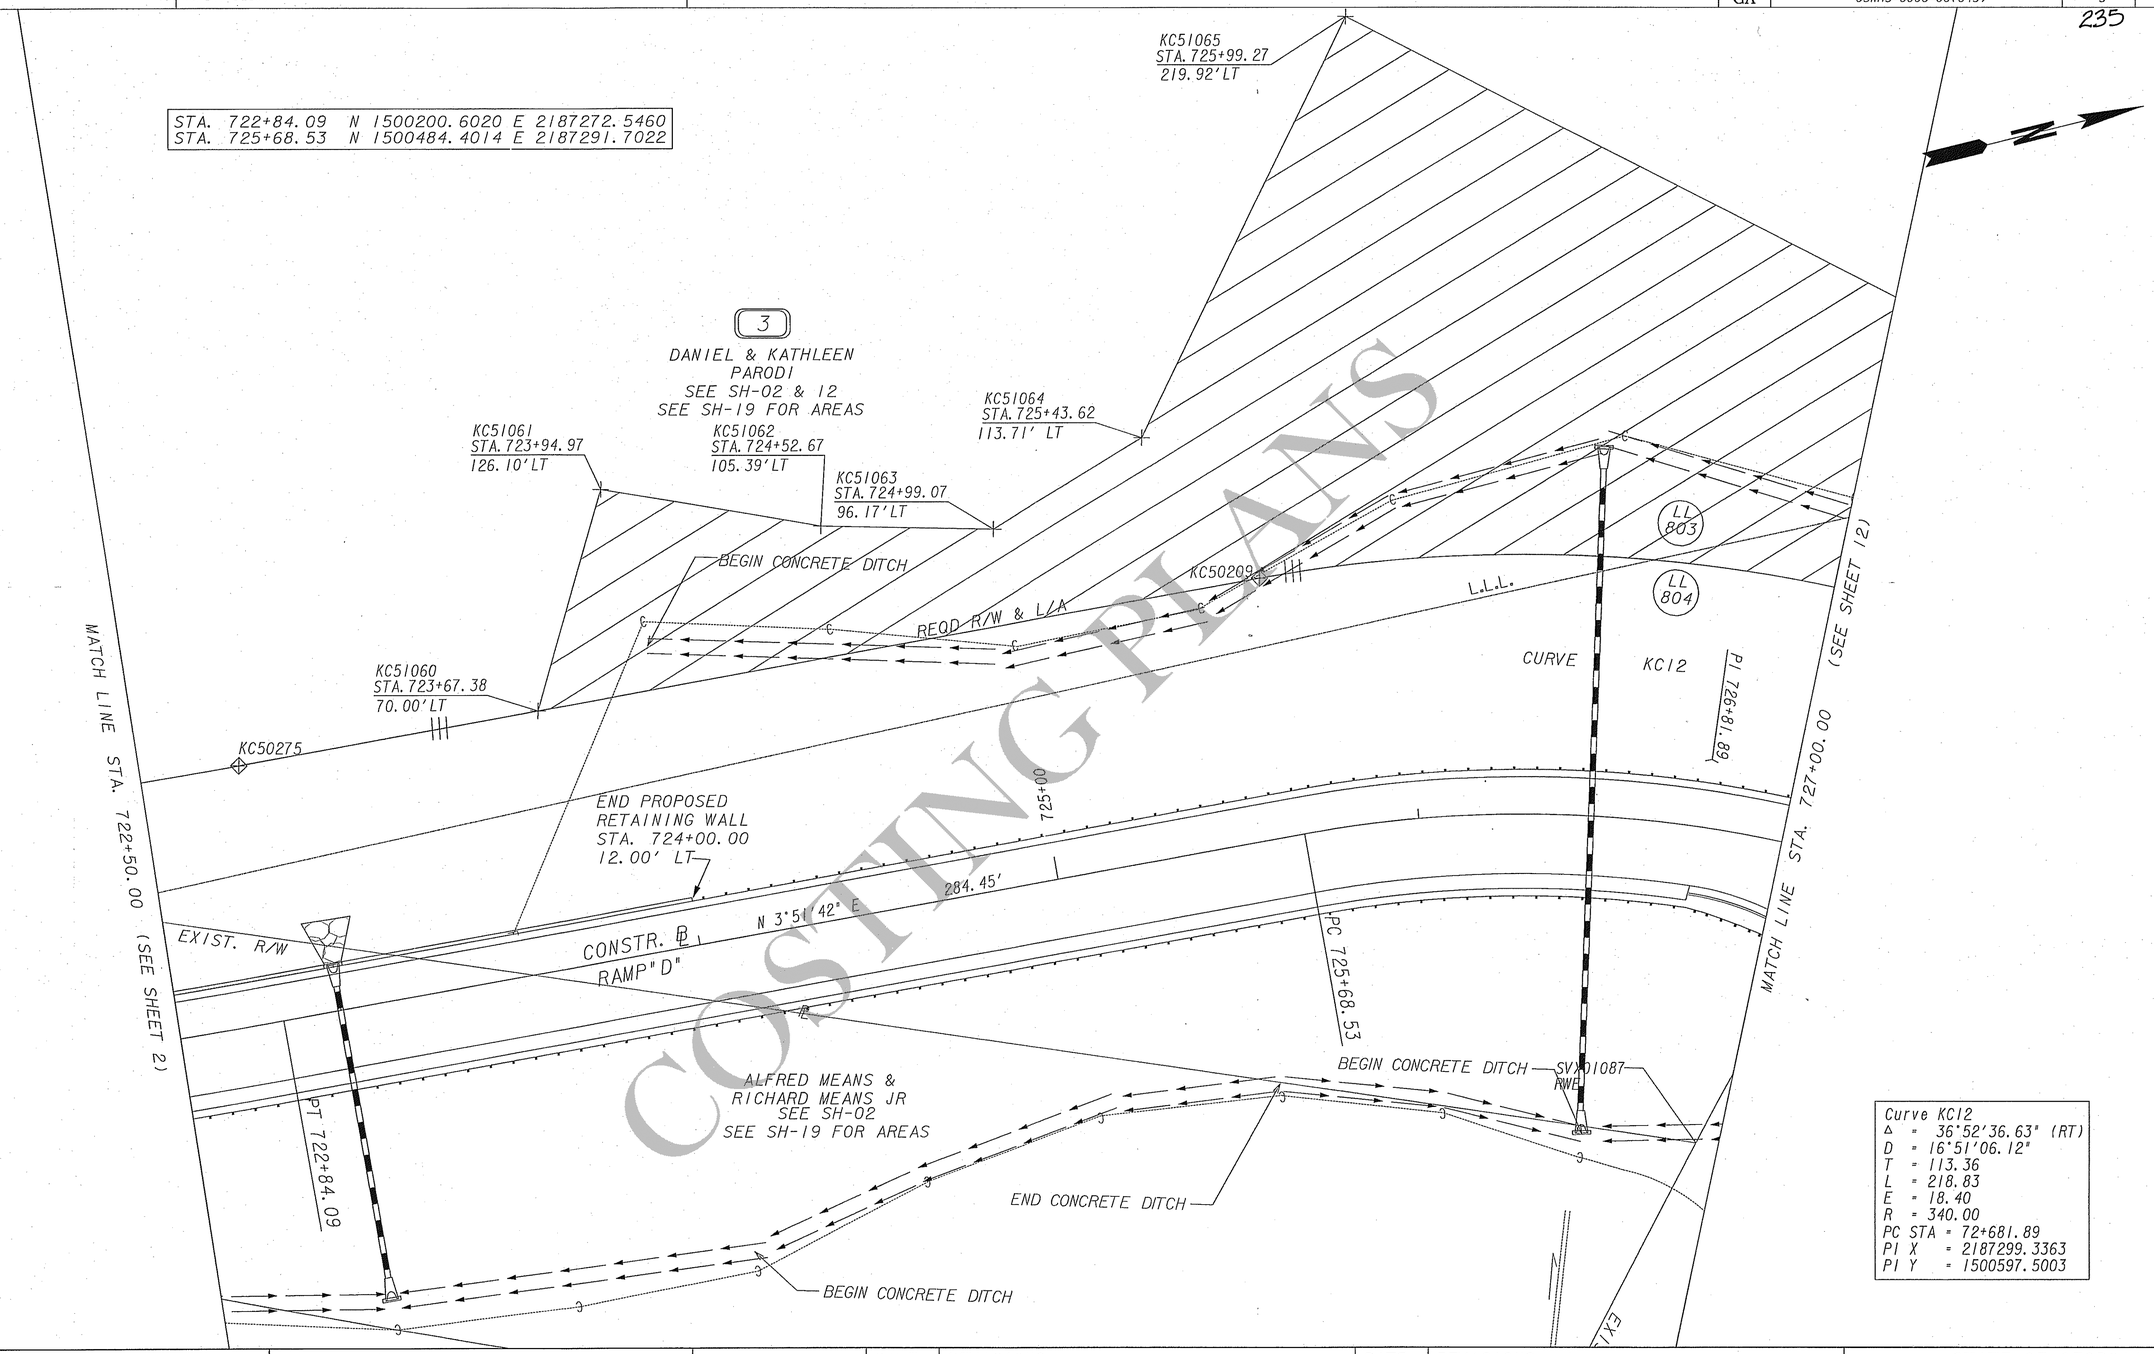

COSTING PLANS

Curve KC12
Δ = 36°52'36.63" (RT)
D = 16°51'06.12"
T = 113.36
L = 218.83
E = 18.40
R = 340.00
PC STA = 72+681.89
PI X = 2187299.3363
PI Y = 1500597.5003

PROPERTY AND EXISTING R/W LINE
REQUIRED R/W LINE
CONSTRUCTION LIMITS
EASEMENT FOR CONSTR & MAINTENANCE OF SLOPES
EASEMENT FOR CONSTR OF SLOPES
EASEMENT FOR CONSTR OF DRIVES

BEGIN LIMIT OF ACCESS.....BLA
END LIMIT OF ACCESS.....ELA
LIMIT OF ACCESS
REQ'D R/W & LIMIT OF ACCESS

SCALE IN FEET
0 20 40 80

CROY ENGINEERING Engineers Planners Surveyors
200 NORTH COBB PARKWAY, BLDG. 400, SUITE 413
MARIETTA, GA 30062
PHONE: (770) 971-0407 FAX: (770) 971-0620

DATE	REVISIONS	DATE	REVISIONS

STATE OF GEORGIA
DEPARTMENT OF TRANSPORTATION

RIGHT OF WAY MAP

PROJECT NO: CSNHS-0006-00(043
COUNTY: CHEROKEE
LAND LOT NO: 803, 804
LAND DISTRICT: 15
GMD 890
DATE 09-30-08 SH 3 OF 25