Curve KC10
Δ = 33°25'50.67" (LT)
D = 5°43'46.48"
T = 300.31
L = 583.48
E = 44.12
R = 1000.00
PI STA = 504+79.81
PI X = 2187699.5067
PI Y = 1501061.8684

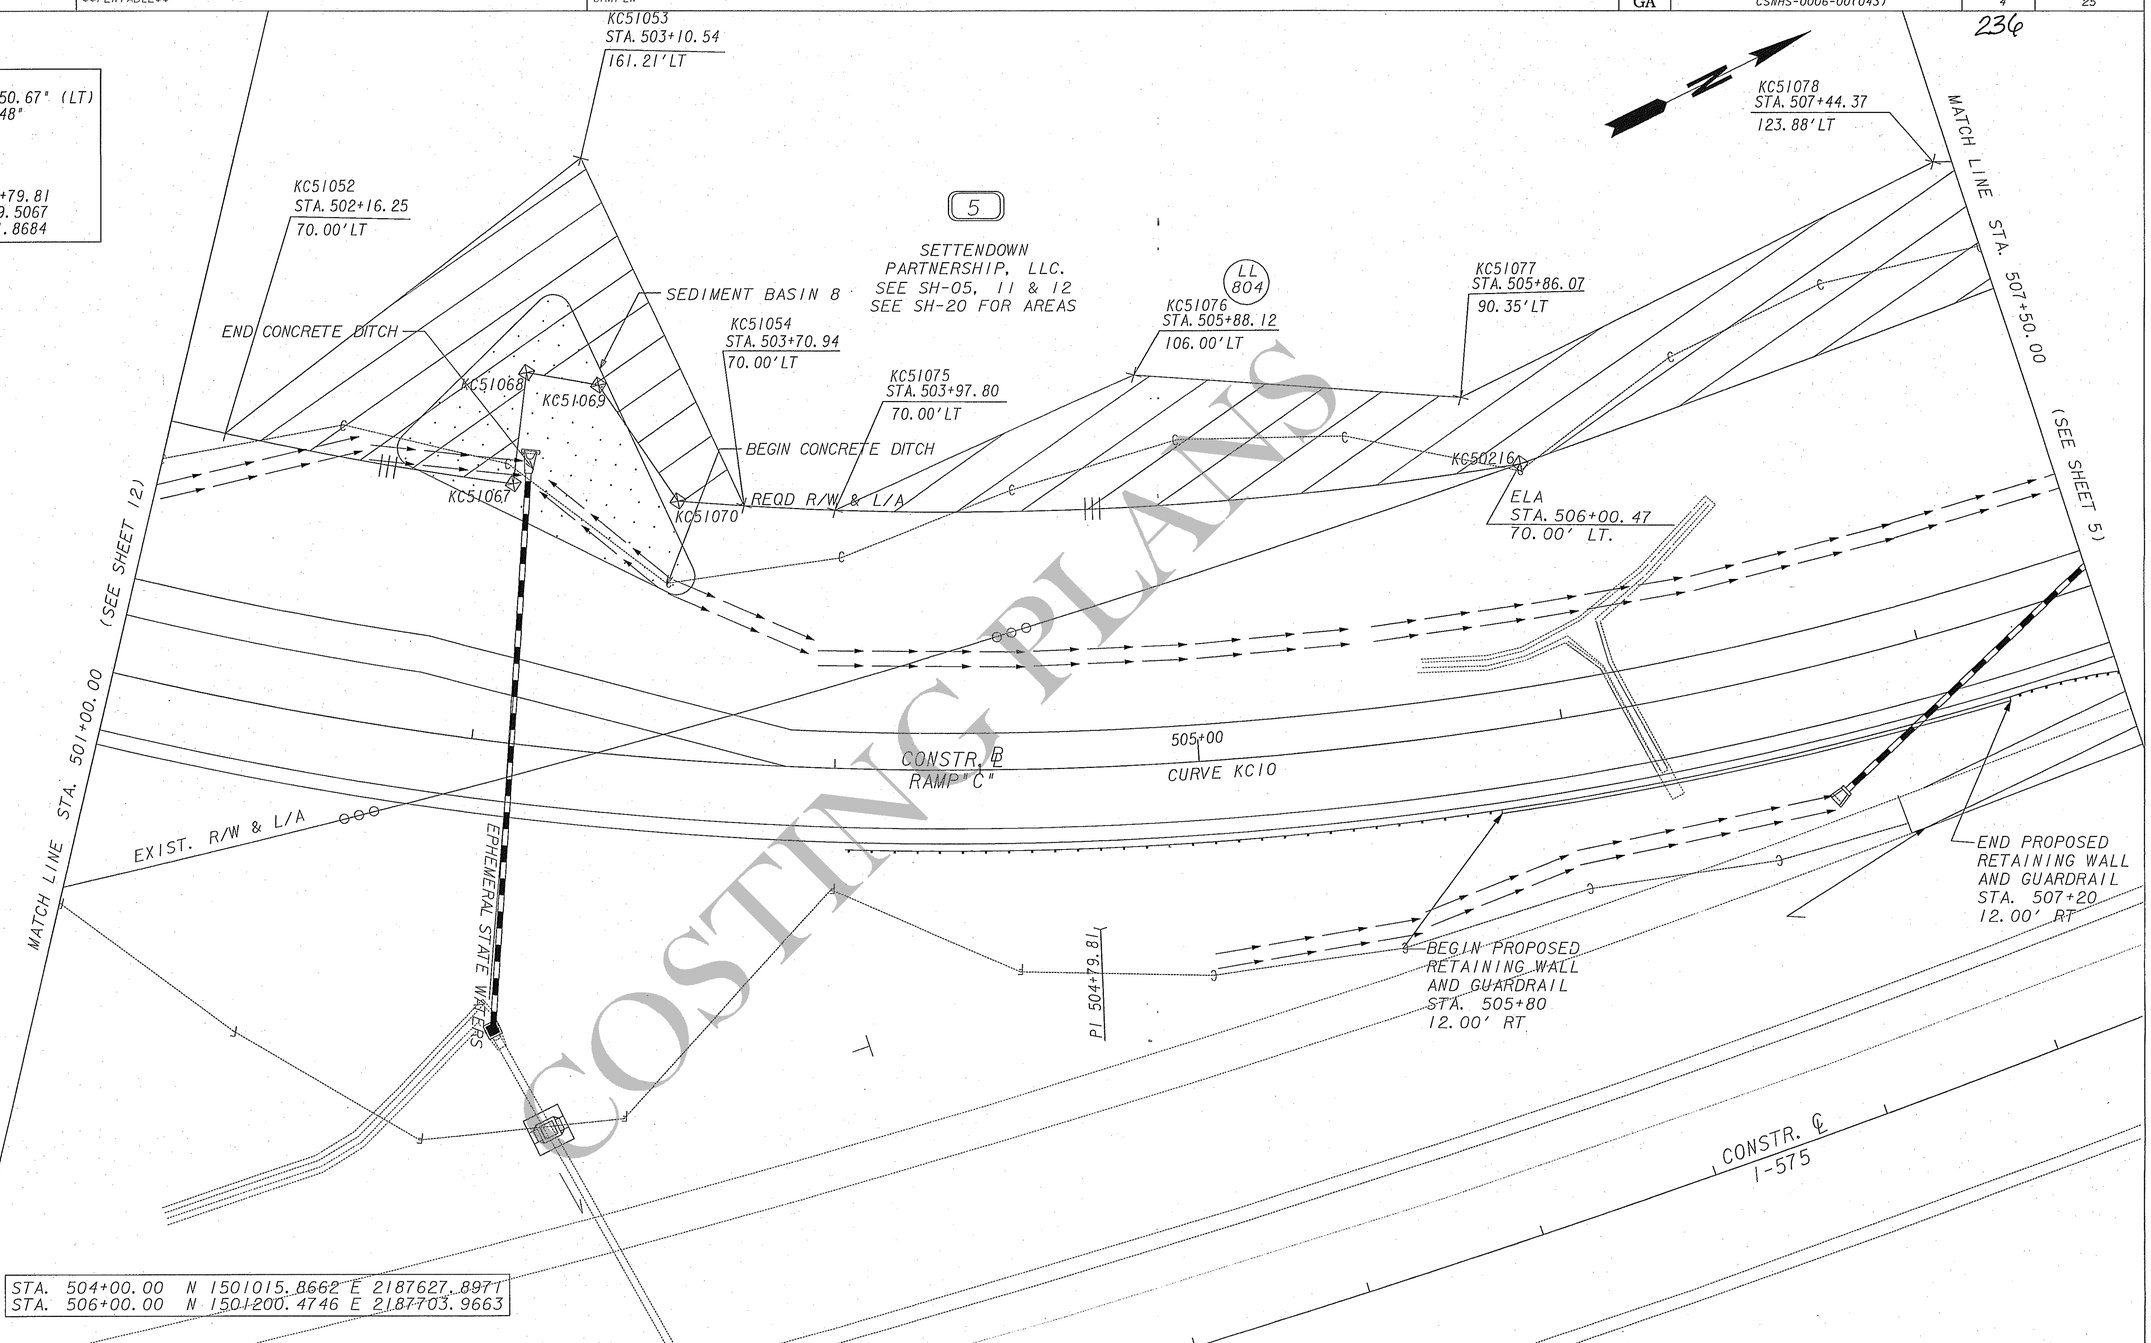


STA. 504+00.00 N 1501015.8662 E 2187627.8971
STA. 506+00.00 N 1501200.4746 E 2187703.9663

COSTING PLANS

PROPERTY AND EXISTING R/W LINE
REQUIRED R/W LINE
CONSTRUCTION LIMITS
EASEMENT FOR CONSTR & MAINTENANCE OF SLOPES
EASEMENT FOR CONSTR OF SLOPES
EASEMENT FOR CONSTR OF DRIVES

BEGIN LIMIT OF ACCESS.....BLA
END LIMIT OF ACCESS.....ELA
LIMIT OF ACCESS
REQ'D R/W & LIMIT OF ACCESS

SCALE IN FEET
0 20 40 80

CROY ENGINEERING
Engineers Planners Surveyors
300 NORTH COBB PARKWAY, BLDG. 400, SUITE 413
MARIETTA, GA 30062
PHONE: (770) 971-9400 FAX: (770) 971-0820

| DATE | REVISIONS | DATE | REVISIONS |
|---|---|---|---|
| | | | |

STATE OF GEORGIA
DEPARTMENT OF TRANSPORTATION

RIGHT OF WAY MAP

PROJECT NO: CSNHS-0006-00(043)
COUNTY: CHEROKEE
LAND LOT NO: 804
LAND DISTRICT: 15
GMD 890
DATE 09-30-08 SH 4 OF 25