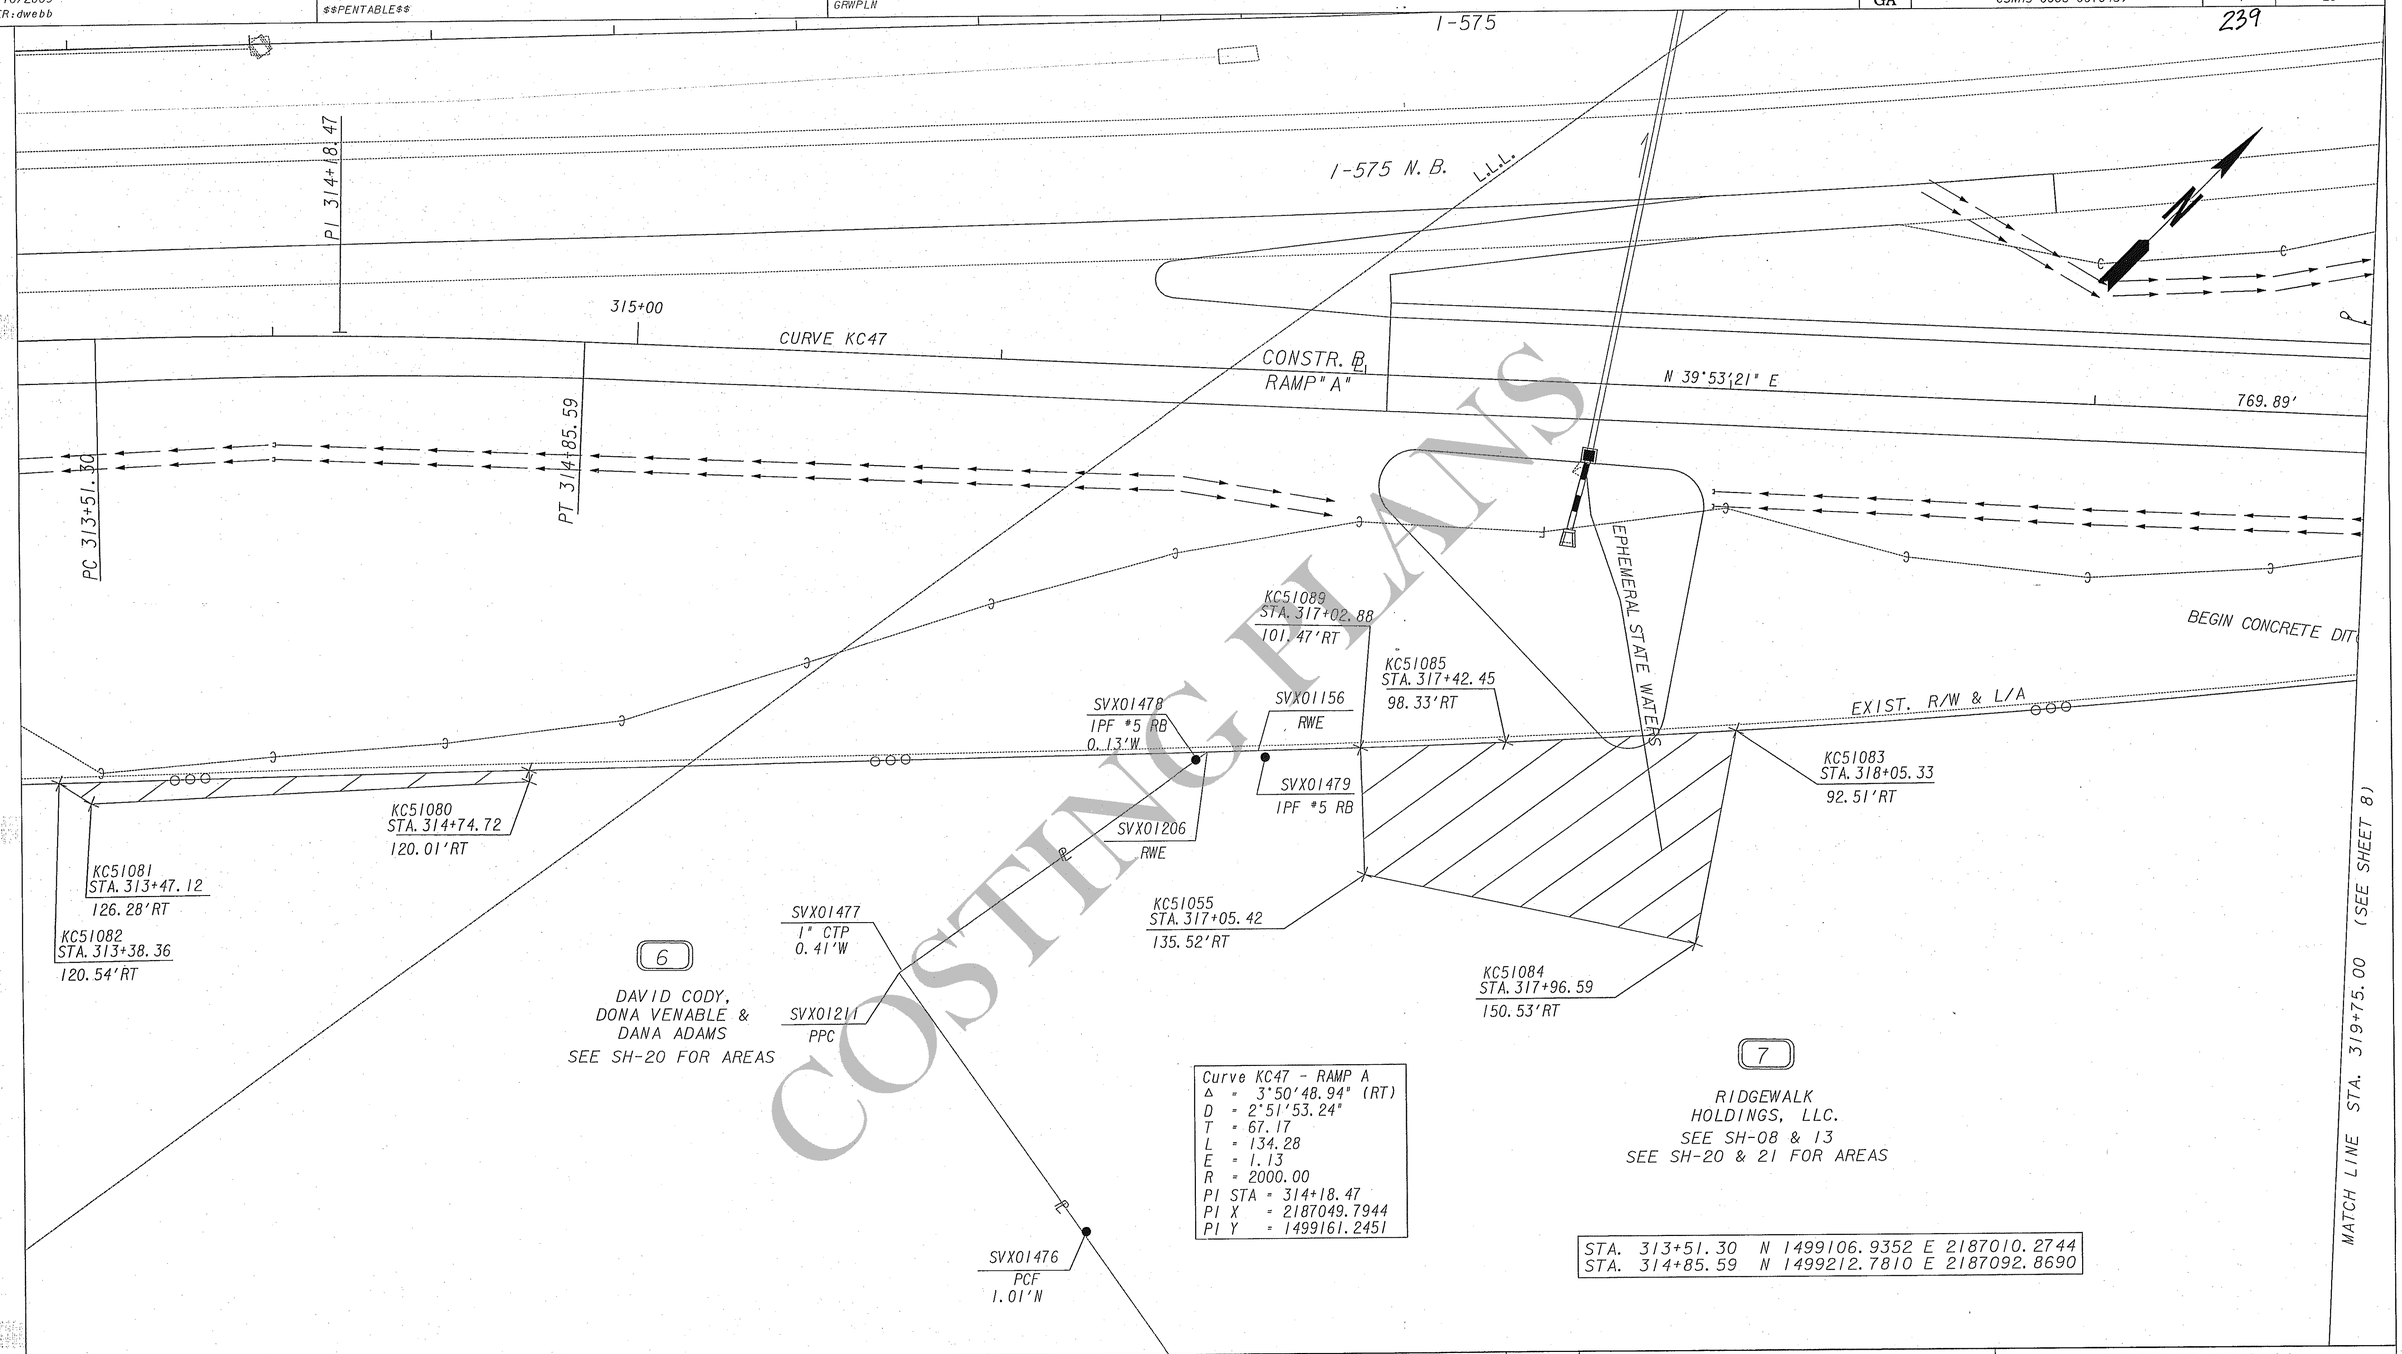

Curve KC47 - RAMP A
Δ = 3°50'48.94" (RT)
D = 2°51'53.24"
T = 67.17
L = 134.28
E = 1.13
R = 2000.00
PI STA = 314+18.47
PI X = 2187049.7944
PI Y = 1499161.2451

STA. 313+51.30	N 1499106.9352	E 2187010.2744
STA. 314+85.59	N 1499212.7810	E 2187092.8690

COSTING PLANS

PROPERTY AND EXISTING R/W LINE
REQUIRED R/W LINE
CONSTRUCTION LIMITS
EASEMENT FOR CONSTR & MAINTENANCE OF SLOPES
EASEMENT FOR CONSTR OF SLOPES
EASEMENT FOR CONSTR OF DRIVES

BEGIN LIMIT OF ACCESS.....BLA
END LIMIT OF ACCESS.....ELA
LIMIT OF ACCESS
REQ'D R/W & LIMIT OF ACCESS

SCALE IN FEET
0 20 40 80

CROY ENGINEERING
Engineers Planners Surveyors
200 NORTH COBB PARKWAY, BLDG. 400, SUITE 413
MARIETTA, GA 30062
PHONE: (770) 971-0420 FAX: (770) 971-0820

DATE	REVISIONS	DATE	REVISIONS

STATE OF GEORGIA
DEPARTMENT OF TRANSPORTATION

RIGHT OF WAY MAP

PROJECT NO: CSNHS-0006-00(043
COUNTY: CHEROKEE
LAND LOT NO: 804, 853
LAND DISTRICT: 15
GMD 890
DATE 09-30-08 SH 7 OF 25