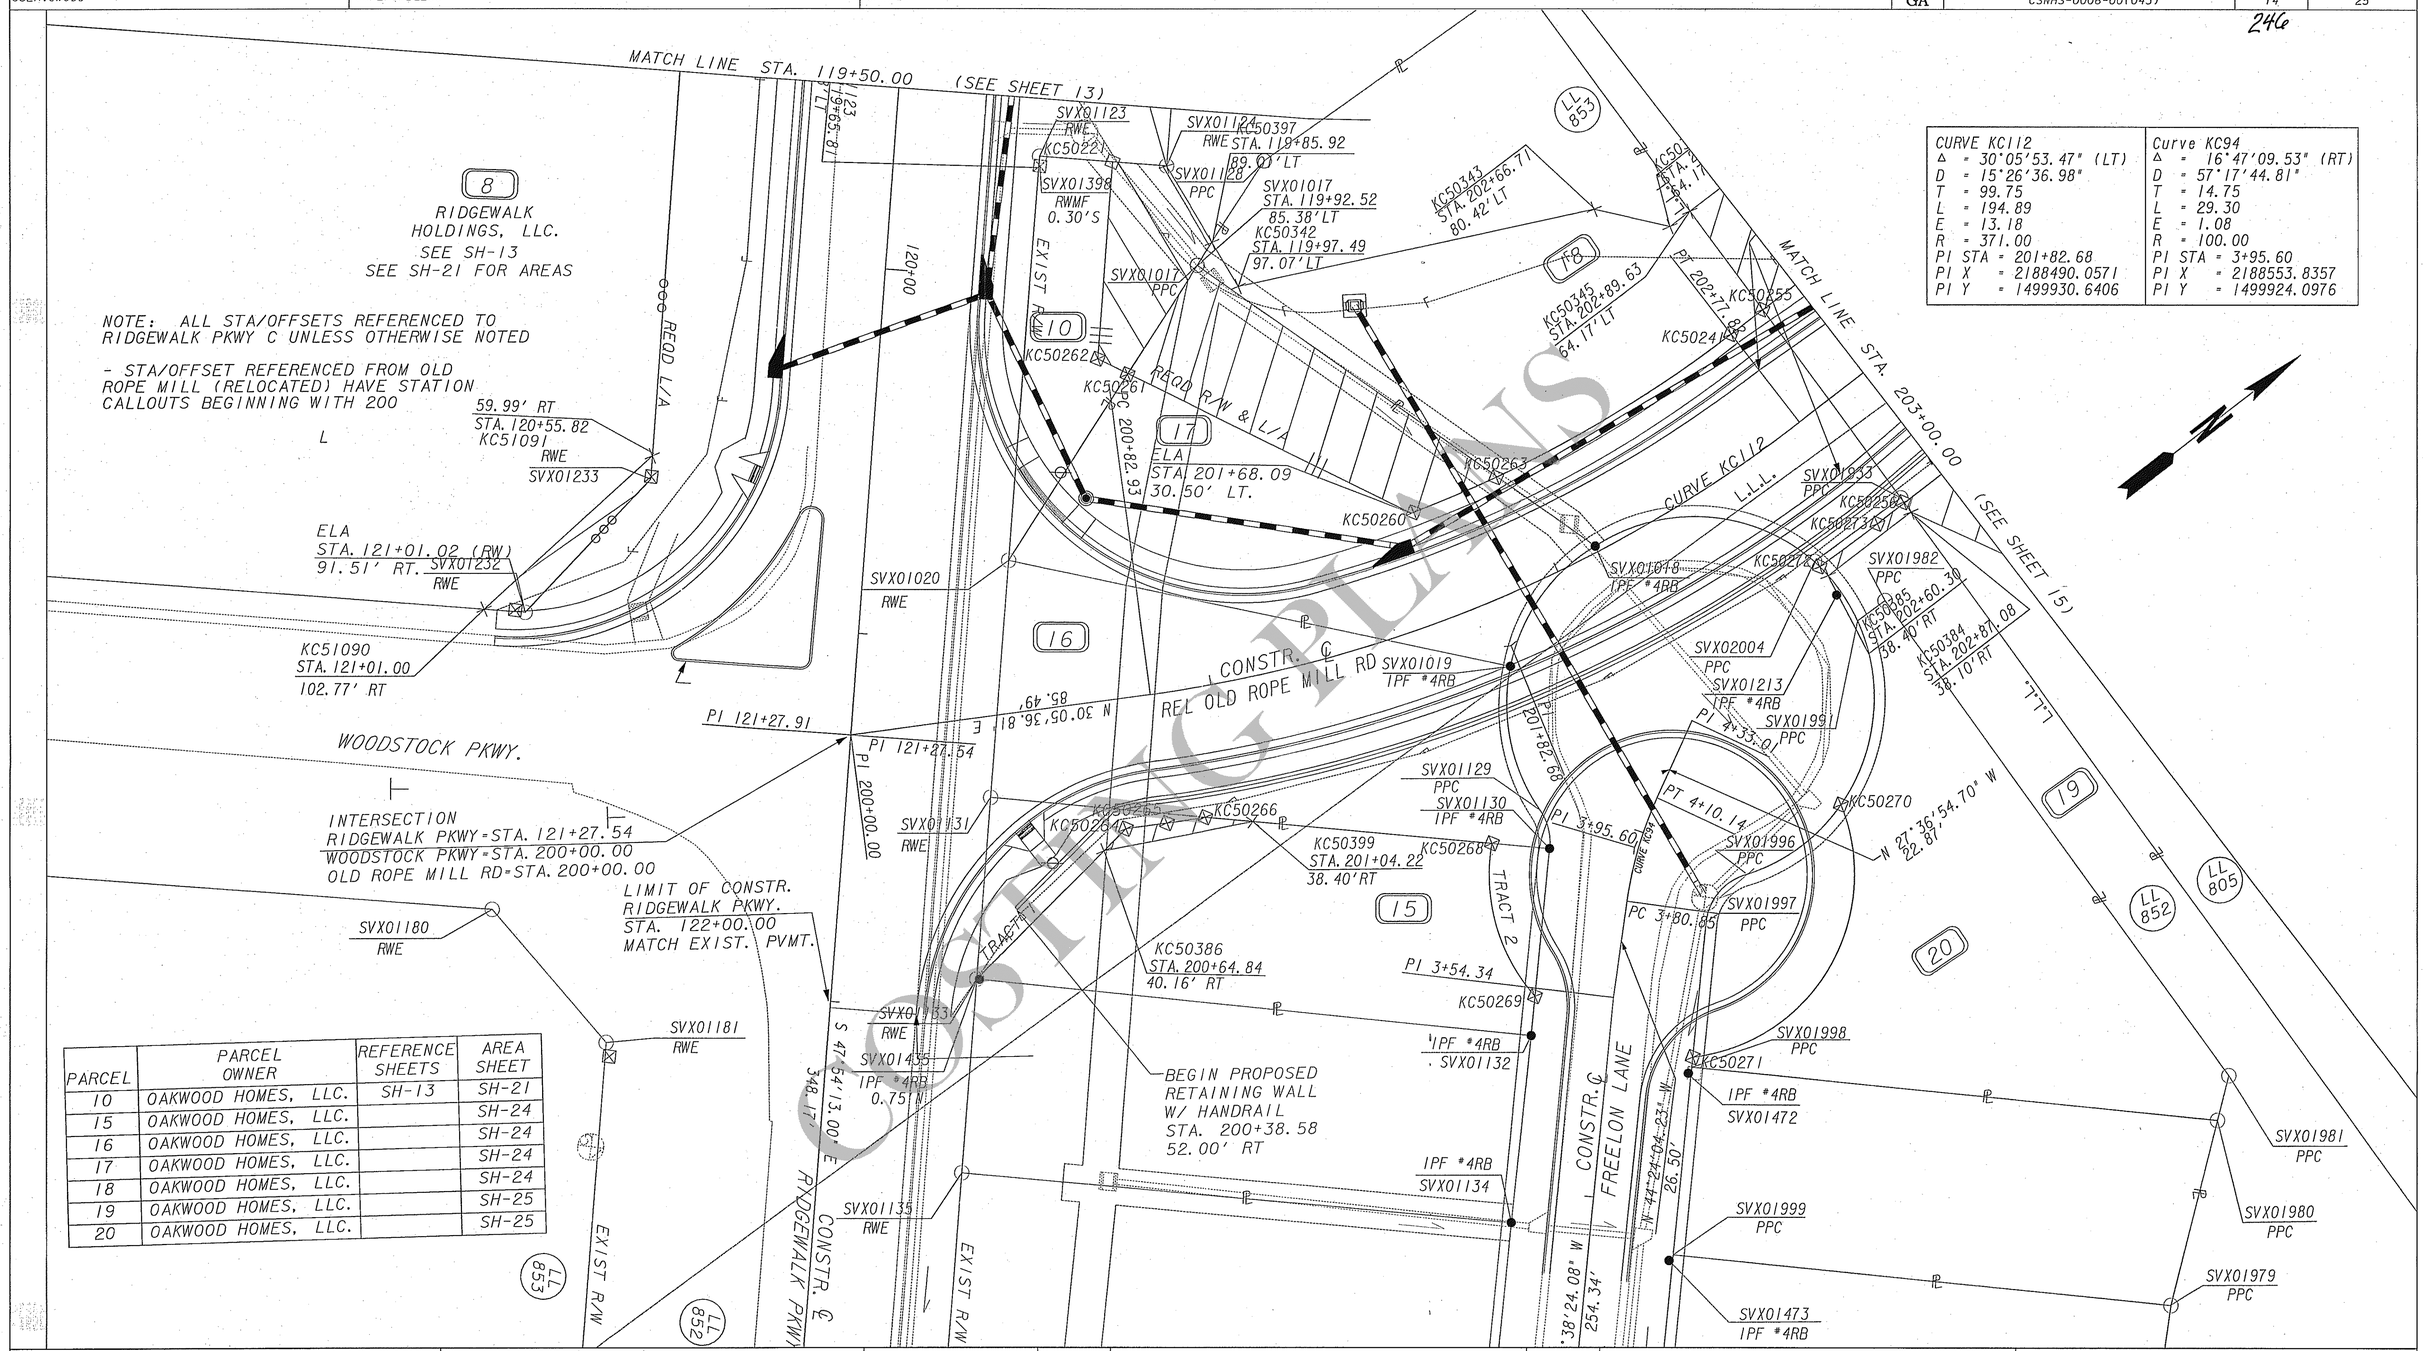

PARCEL	PARCEL OWNER	REFERENCE SHEETS	AREA SHEET
10	OAKWOOD HOMES, LLC.	SH-13	SH-21
15	OAKWOOD HOMES, LLC.		SH-24
16	OAKWOOD HOMES, LLC.		SH-24
17	OAKWOOD HOMES, LLC.		SH-24
18	OAKWOOD HOMES, LLC.		SH-24
19	OAKWOOD HOMES, LLC.		SH-25
20	OAKWOOD HOMES, LLC.		SH-25

PROPERTY AND EXISTING R/W LINE
REQUIRED R/W LINE
CONSTRUCTION LIMITS
EASEMENT FOR CONSTR & MAINTENANCE OF SLOPES
EASEMENT FOR CONSTR OF SLOPES
EASEMENT FOR CONSTR OF DRIVES

BEGIN LIMIT OF ACCESS.....BLA
END LIMIT OF ACCESS.....ELA
LIMIT OF ACCESS
REQ'D R/W & LIMIT OF ACCESS

SCALE IN FEET
0 20 40 80

CROY ENGINEERING Engineers Planners Surveyors
300 NORTH COBB PARKWAY, BLDG. 400, SUITE 413
MARIETTA, GA 30062
PHONE: (770) 971-6437 FAX: (770) 971-0620

DATE	REVISIONS	DATE	REVISIONS

STATE OF GEORGIA
DEPARTMENT OF TRANSPORTATION

RIGHT OF WAY MAP

PROJECT NO: CSNHS-0006-00(043)
COUNTY: CHEROKEE
LAND LOT NO: 852, 853
LAND DISTRICT: 15
GMD 890
DATE 09-30-08 SH 14 OF 25

COPY PLANS