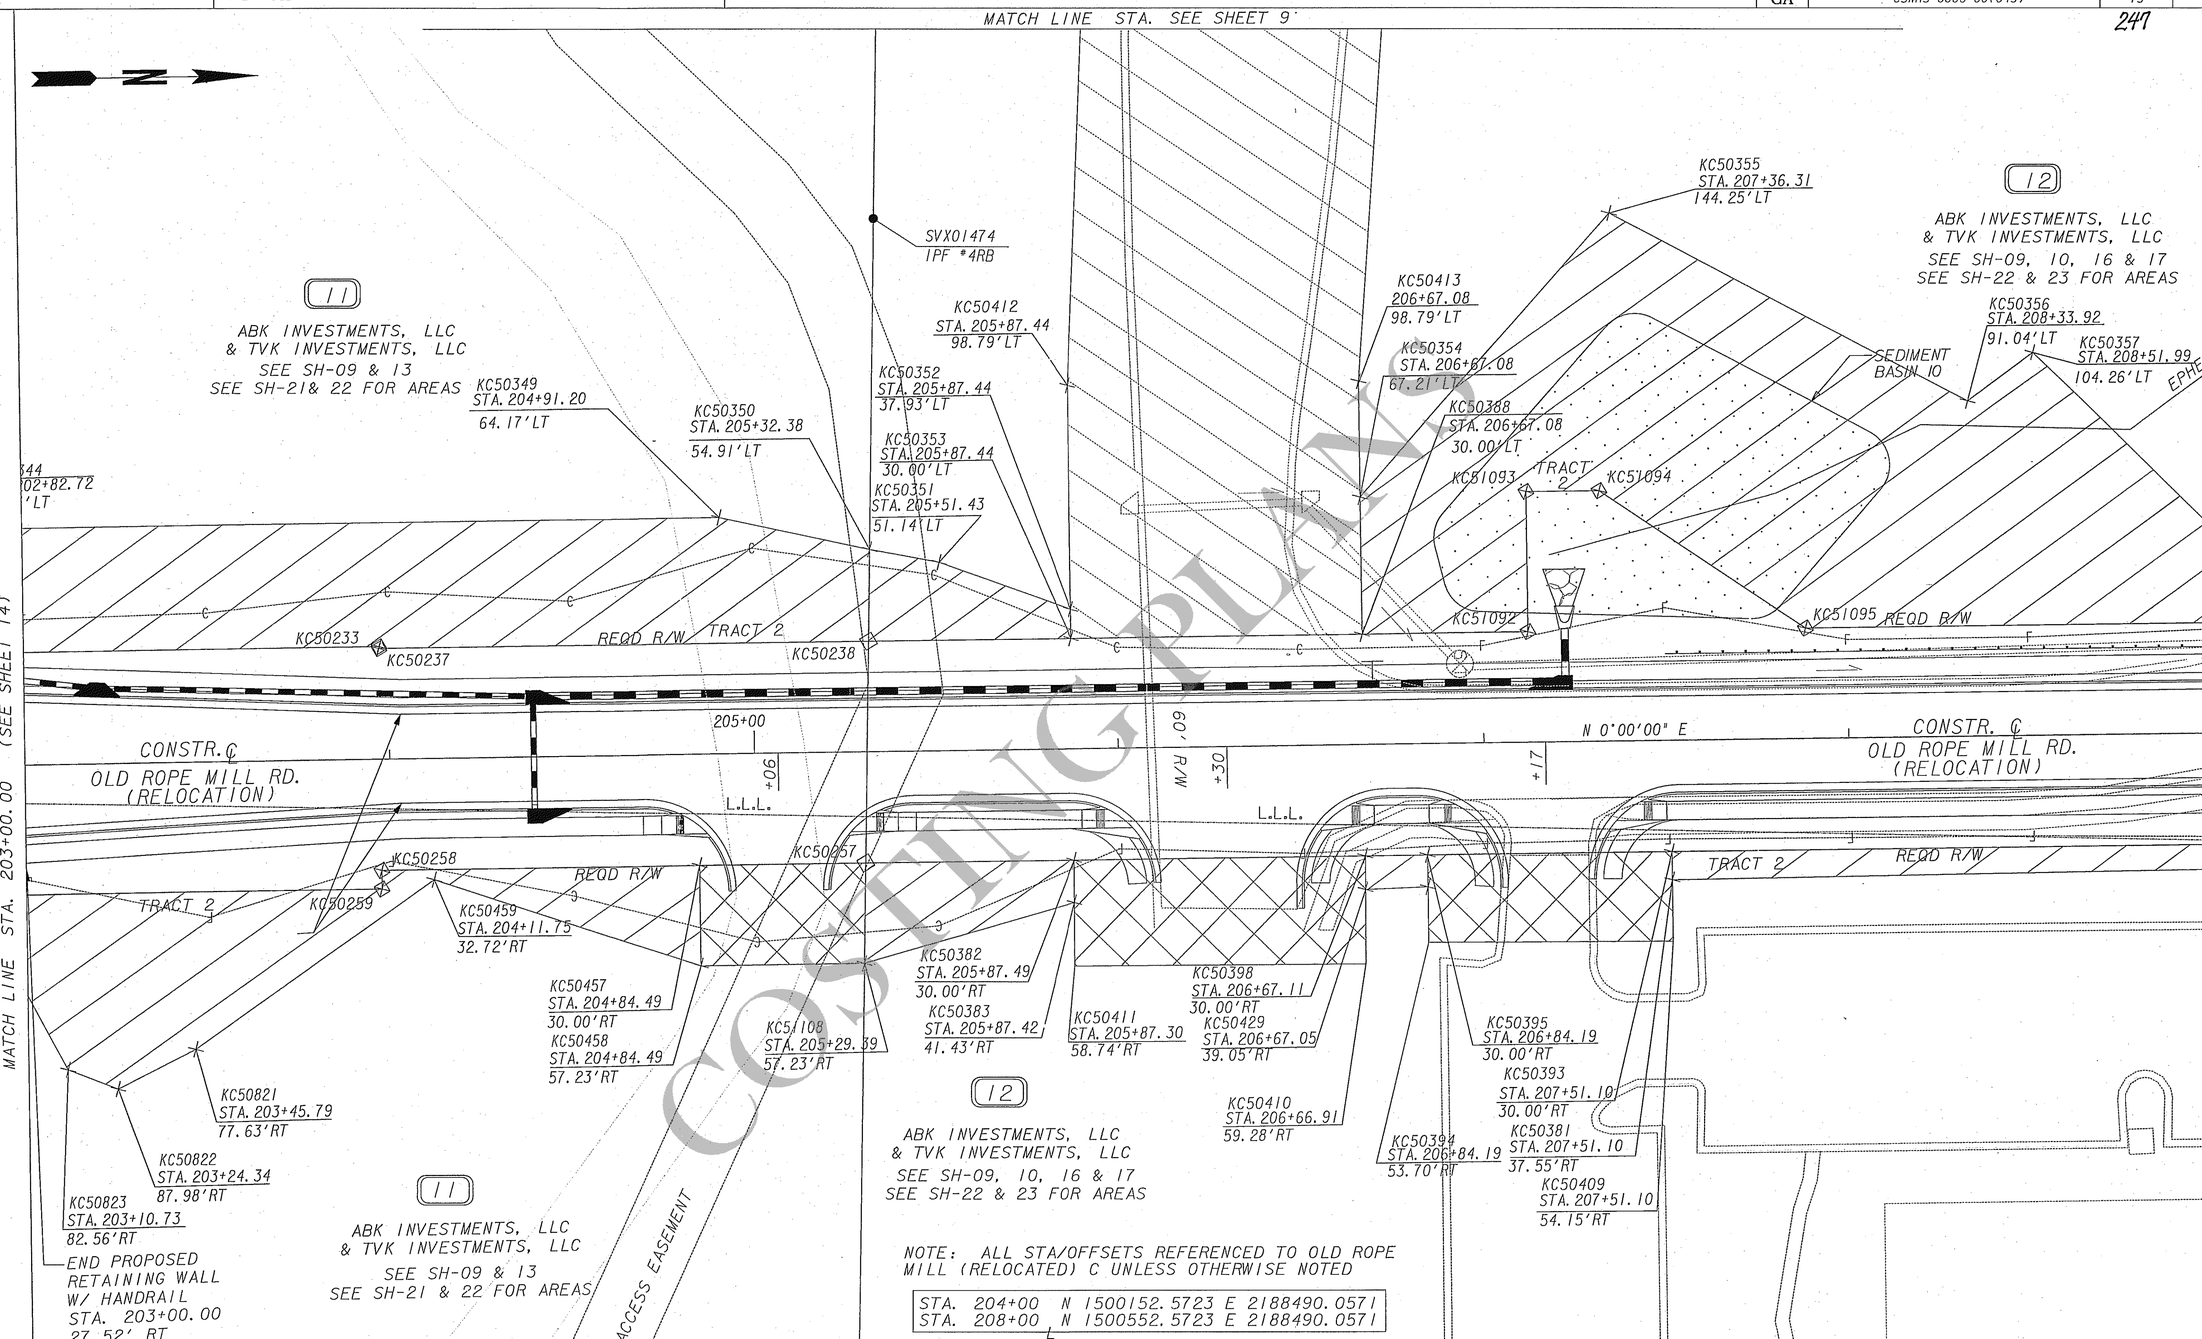

COSTING PLANS

PROPERTY AND EXISTING R/W LINE
REQUIRED R/W LINE
CONSTRUCTION LIMITS
EASEMENT FOR CONSTR & MAINTENANCE OF SLOPES
EASEMENT FOR CONSTR OF SLOPES
EASEMENT FOR CONSTR OF DRIVES

BEGIN LIMIT OF ACCESS.....BLA
END LIMIT OF ACCESS.....ELA
LIMIT OF ACCESS
REQ'D R/W & LIMIT OF ACCESS

SCALE IN FEET
0 20 40 80

CROY ENGINEERING Engineers Planners Surveyors
200 NORTH COBB PARKWAY, BLDG. 400, SUITE 413 MARIETTA, GA 30062
PHONE: (770) 971-6407 FAX: (770) 971-0610

DATE	REVISIONS	DATE	REVISIONS
6-15-09	PAR 11 & 12 REVISED		
7-27-09	MODIFIED SHEET LAYOUT		

STATE OF GEORGIA
DEPARTMENT OF TRANSPORTATION

RIGHT OF WAY MAP

PROJECT NO: CSNHS-0006-00(043
COUNTY:CHEROKEE
LAND LOT NO: 804, 805
LAND DISTRICT: 15
GMD 890
DATE 09-30-08 SH 15 OF 25