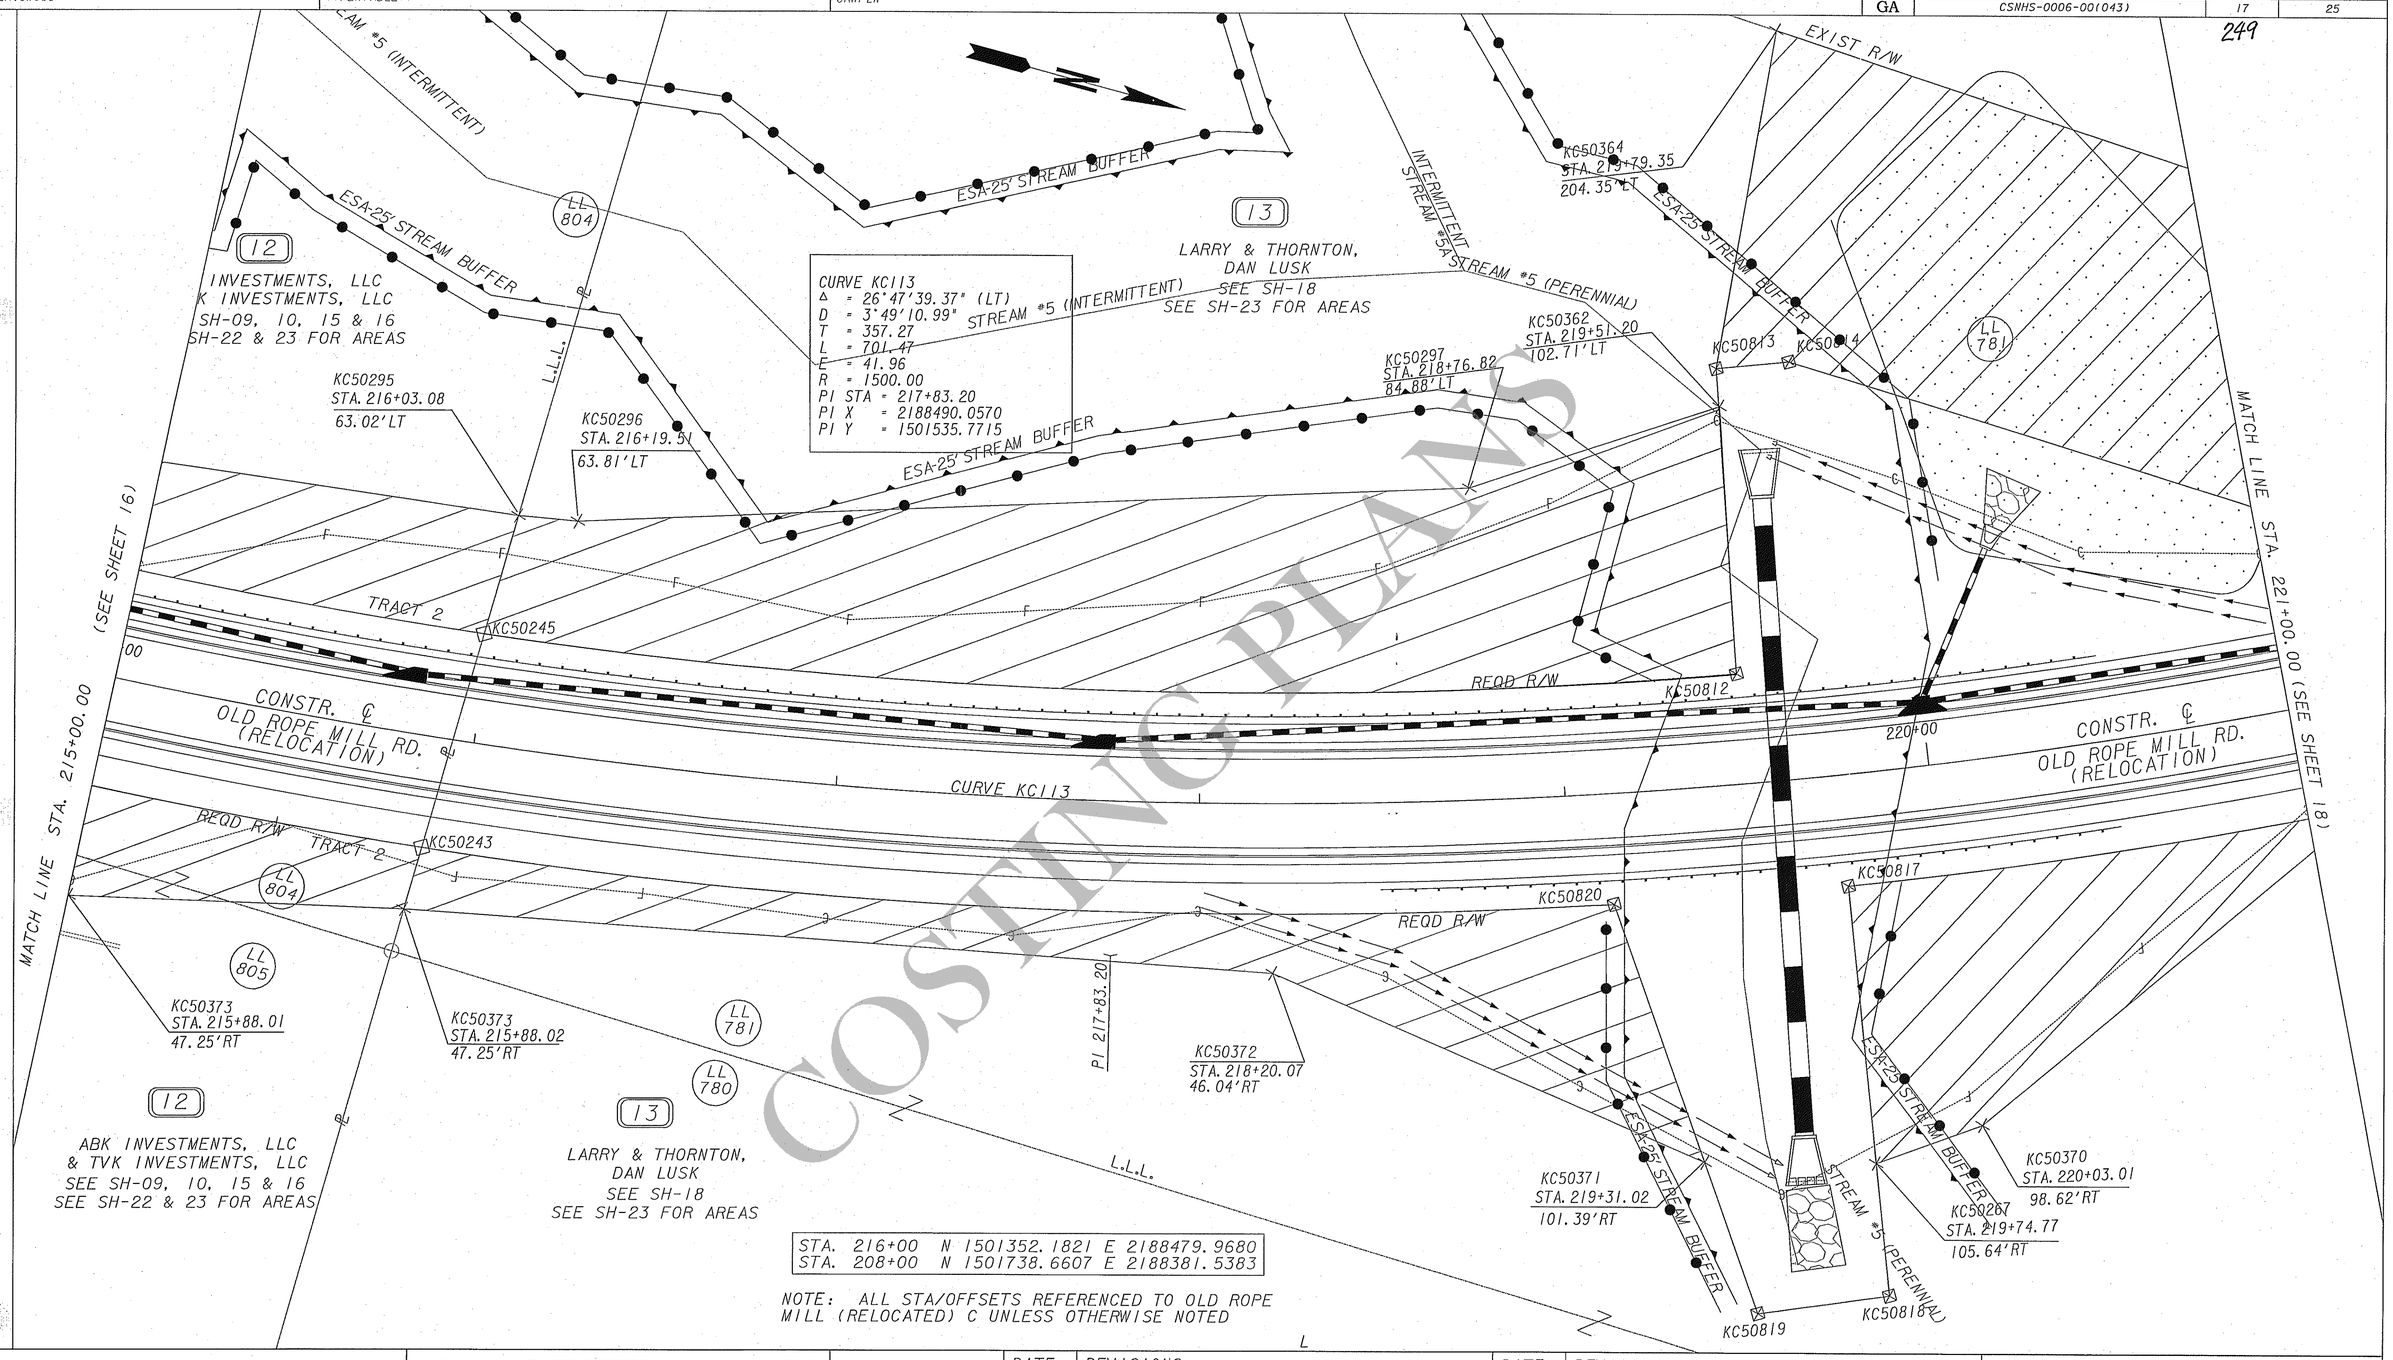

STA. 216+00 N 1501352.1821 E 2188479.9680
STA. 208+00 N 1501738.6607 E 2188381.5383

NOTE: ALL STA/OFFSETS REFERENCED TO OLD ROPE MILL (RELOCATED) C UNLESS OTHERWISE NOTED

COSTING PLANS

PROPERTY AND EXISTING R/W LINE
REQUIRED R/W LINE
CONSTRUCTION LIMITS
EASEMENT FOR CONSTR & MAINTENANCE OF SLOPES
EASEMENT FOR CONSTR OF SLOPES
EASEMENT FOR CONSTR OF DRIVES

BEGIN LIMIT OF ACCESS.....BLA
END LIMIT OF ACCESS.....ELA
LIMIT OF ACCESS
REQ'D R/W & LIMIT OF ACCESS

SCALE IN FEET
0 20 40 80

CROY ENGINEERING
Engineers Planners Surveyors
200 NORTH COBB PARKWAY, BLDG. 400, SUITE 413
MARIETTA, GA 30062
PHONE: (770) 973-0457 FAX: (770) 973-0023

DATE	REVISIONS	DATE	REVISIONS
6-15-09	PAR 12 & 13 REVISED		

STATE OF GEORGIA
DEPARTMENT OF TRANSPORTATION

RIGHT OF WAY MAP

PROJECT NO: CSNHS-0006-00(043
COUNTY: CHEROKEE
LAND LOT NO: 780, 781, 804, 805
LAND DISTRICT: 15
GMD 890
DATE 09-30-08 SH 17 OF 25