RELEASED FOR CONSTRUCTION 12/02/10

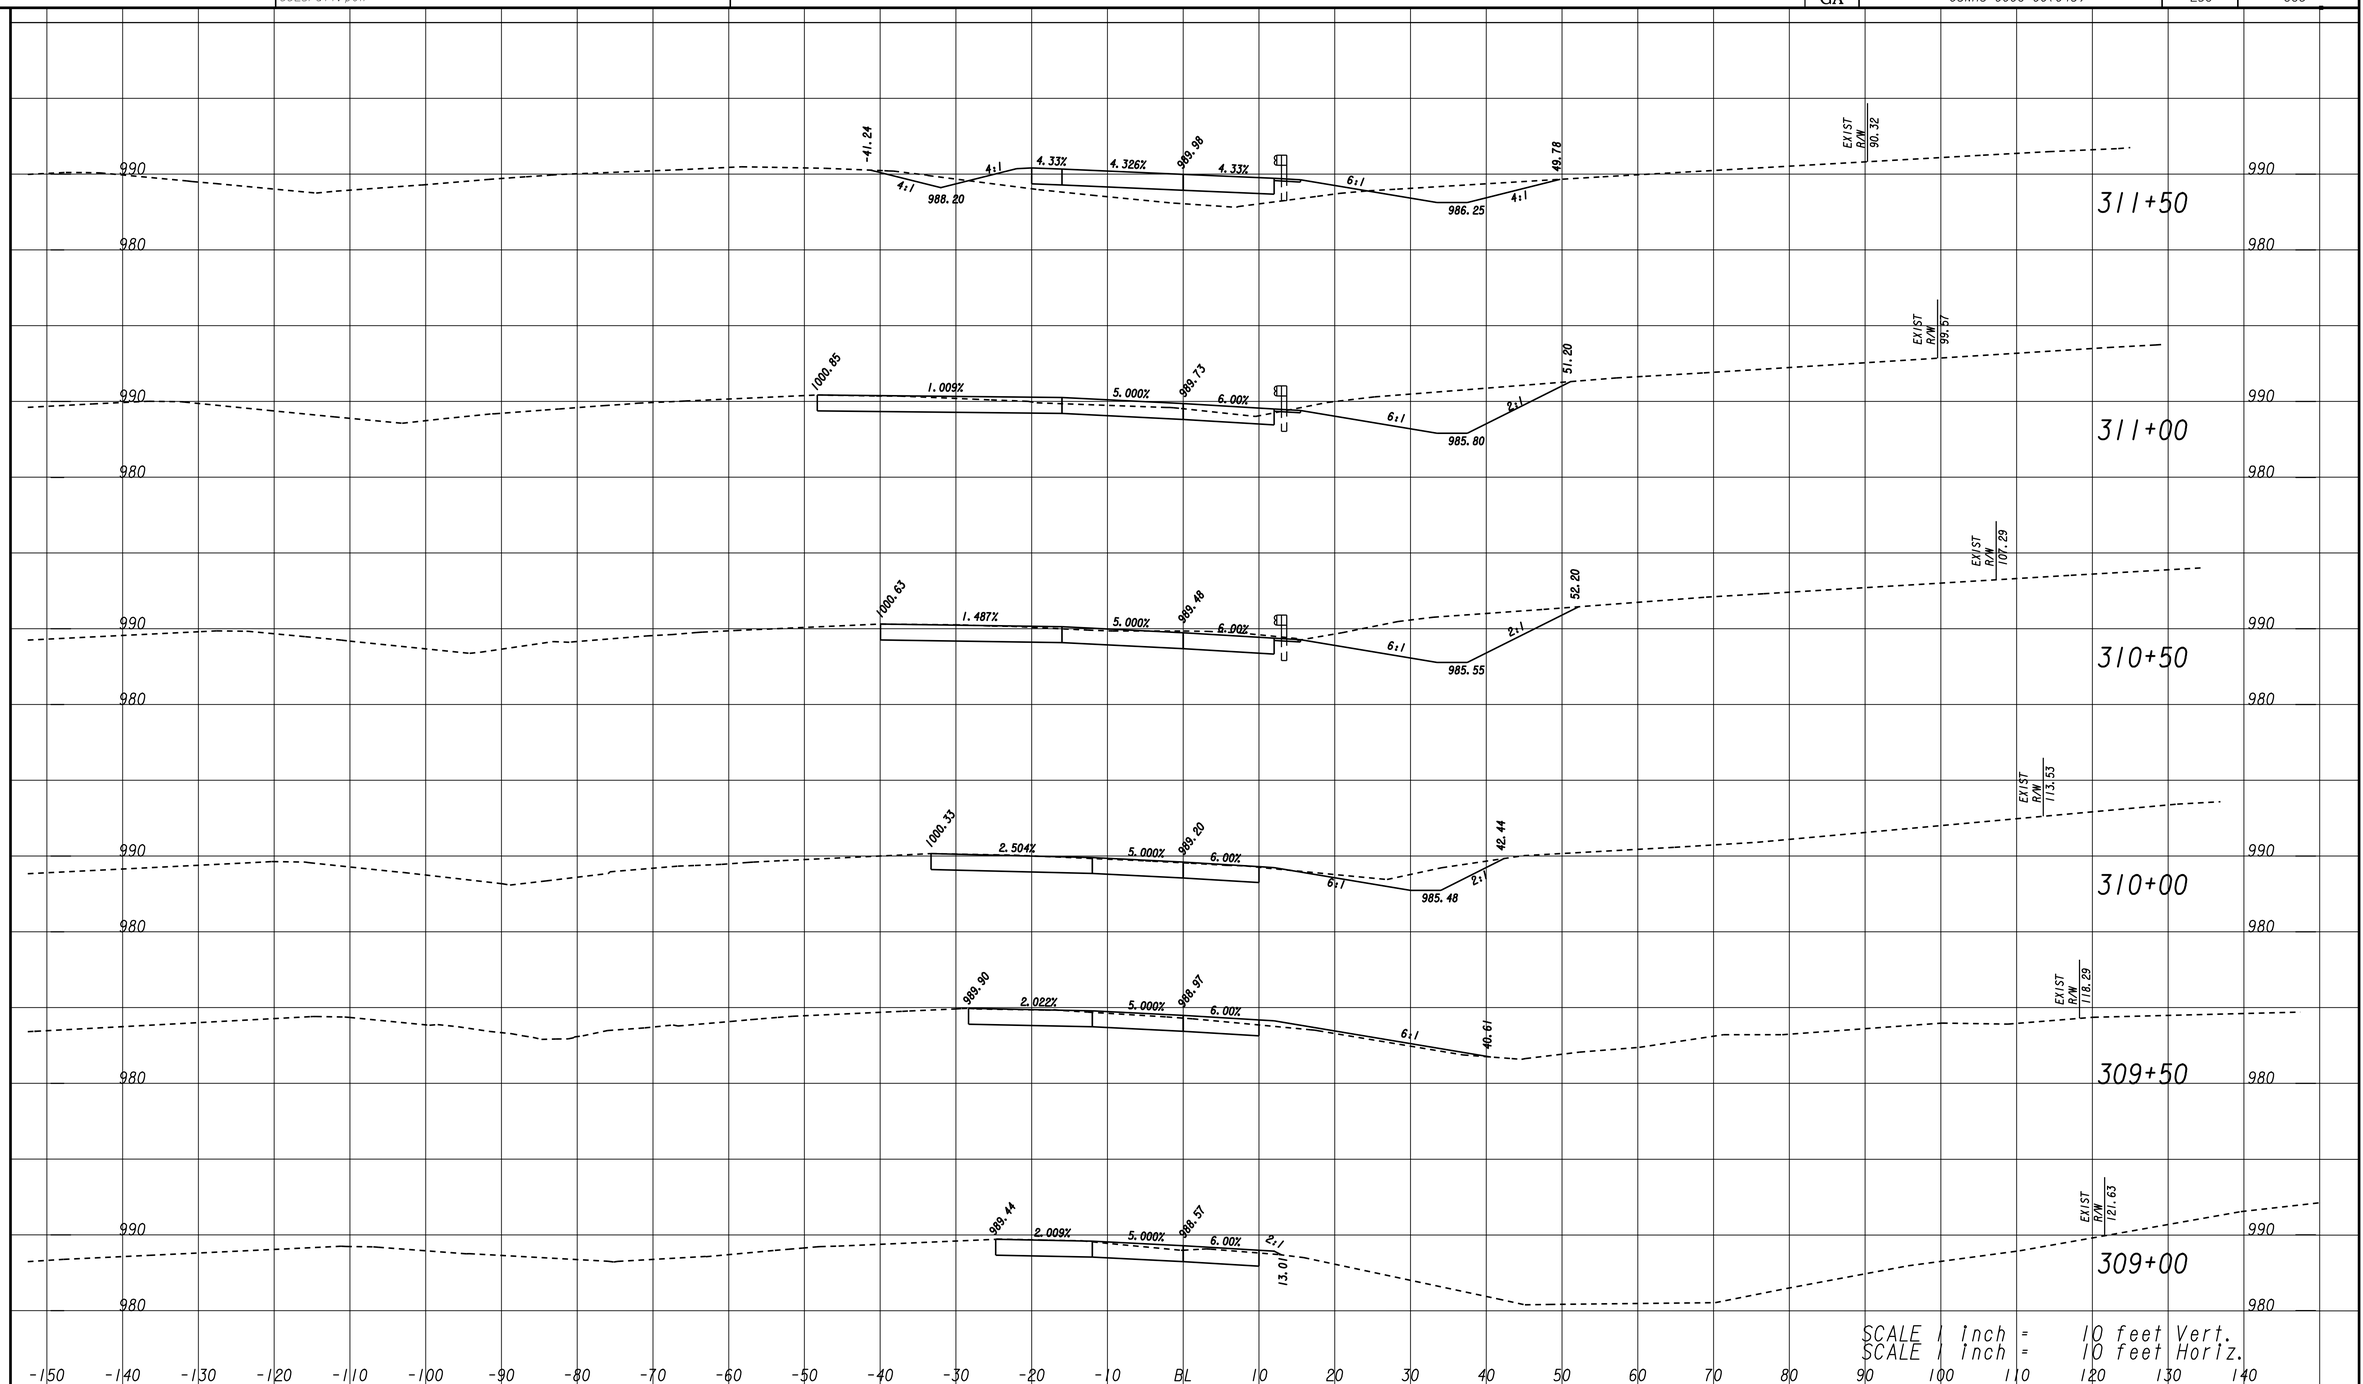


THE LPA GROUP
TRANSPORTATION CONSULTANTS
3595 ENGINEERING DRIVE
NORCROSS, GEORGIA 30092
(770) 263-9118

REVISION DATES

STATE OF GEORGIA
DEPARTMENT OF TRANSPORTATION
OFFICE: INNOVATIVE PROGRAM DELIVERY

# CROSS SECTIONS

RAMP 'A'

DRAWING No. 23-065

3/1/2007 SUXSEW