RELEASED FOR CONSTRUCTION 12/02/10

DETAILS & CLEARANCE DIAGRAM FOR OVERHEAD SIGNS

STRUCTURAL SUPPORT # S0088

STA. 626+62, I-575 NB

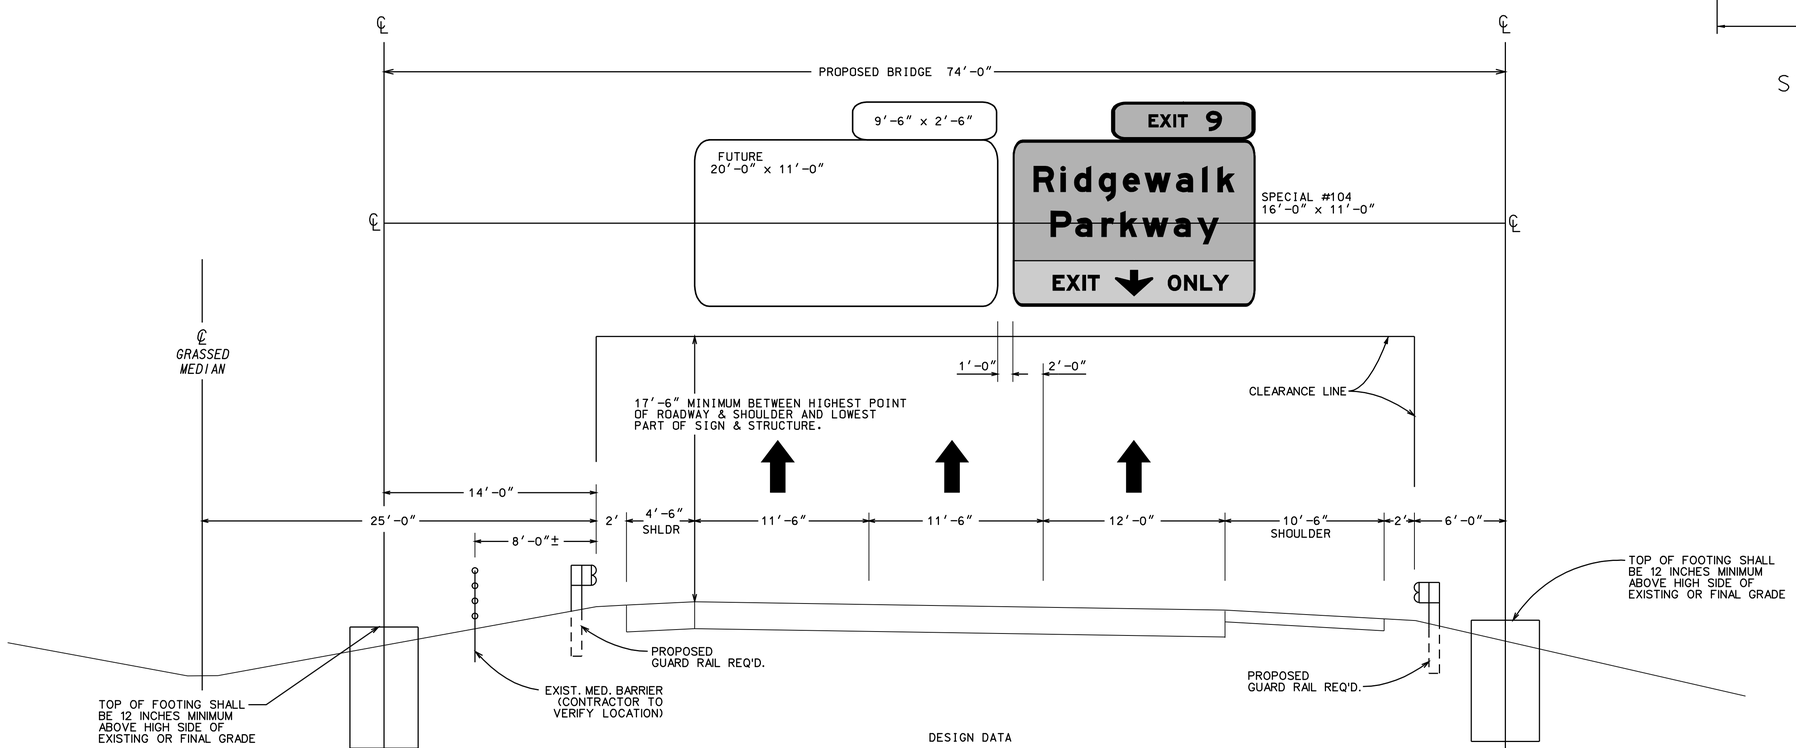

DESIGN DATA

STRUCTURAL SUPPORT	PROPOSED TYPE I
DESIGN SIGN AREA	443.50 SQ. FT.
DESIGN AND VELOCITY	PER A.A.S.H.T.O. SPECS.
HEIGHT ABOVE GENERAL GROUND ELEVATION	15' - 30'
STRUCTURE LENGTH	74'-0"

LOOKING NORTH

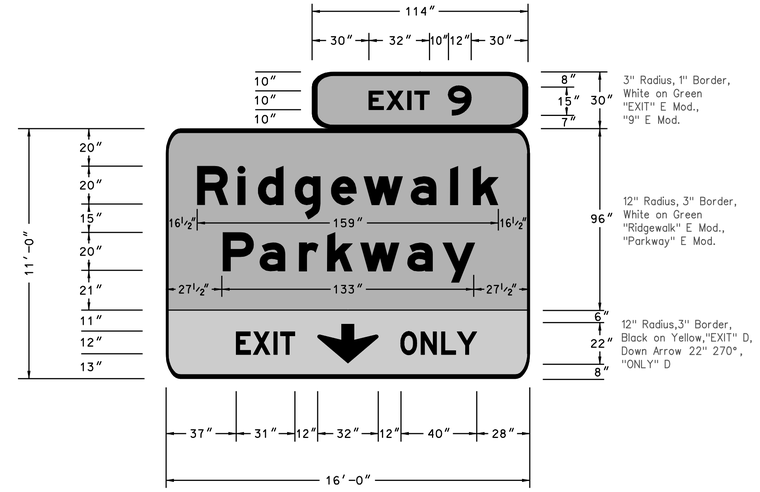

SPECIAL #104
SIGN TEMPLATE 16

NOTE:
ALL EXTRUDED ALUMINUM SIGN PANELS SHALL HAVE SQUARE CORNERS. THE RADII INDICATED ON THE SIGN DETAILS ARE FOR THE BORDER MARKING ONLY.

THE LPA GROUP
TRANSPORTATION CONSULTANTS
3595 ENGINEERING DRIVE
NORCROSS, GEORGIA 30092
(770) 263-9118

REVISION DATES

STATE OF GEORGIA
DEPARTMENT OF TRANSPORTATION
OFFICE: INNOVATIVE PROGRAM DELIVERY

SIGNING AND MARKING PLANS

OVERHEAD SIGN #104
CLEARANCE DIAGRAM

DRAWING No. 26-044