RELEASED FOR CONSTRUCTION 12/02/10

DETAILS & CLEARANCE DIAGRAM FOR OVERHEAD SIGNS

STRUCTURAL SUPPORT # S0093
STA. 650+44, I-575 NB

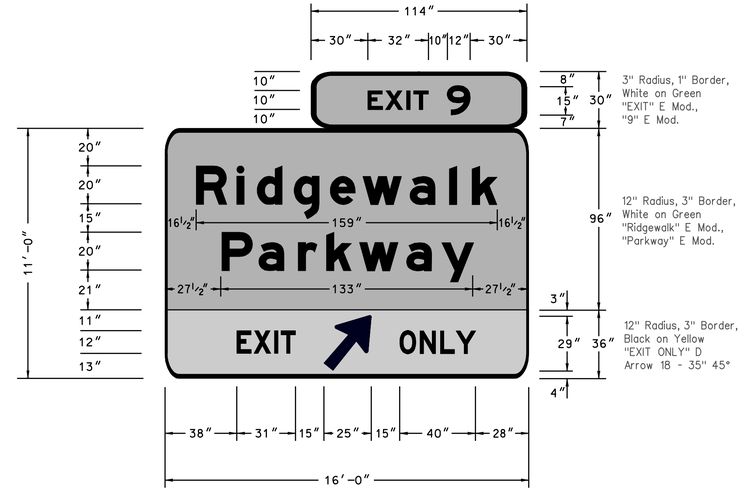

SPECIAL #106

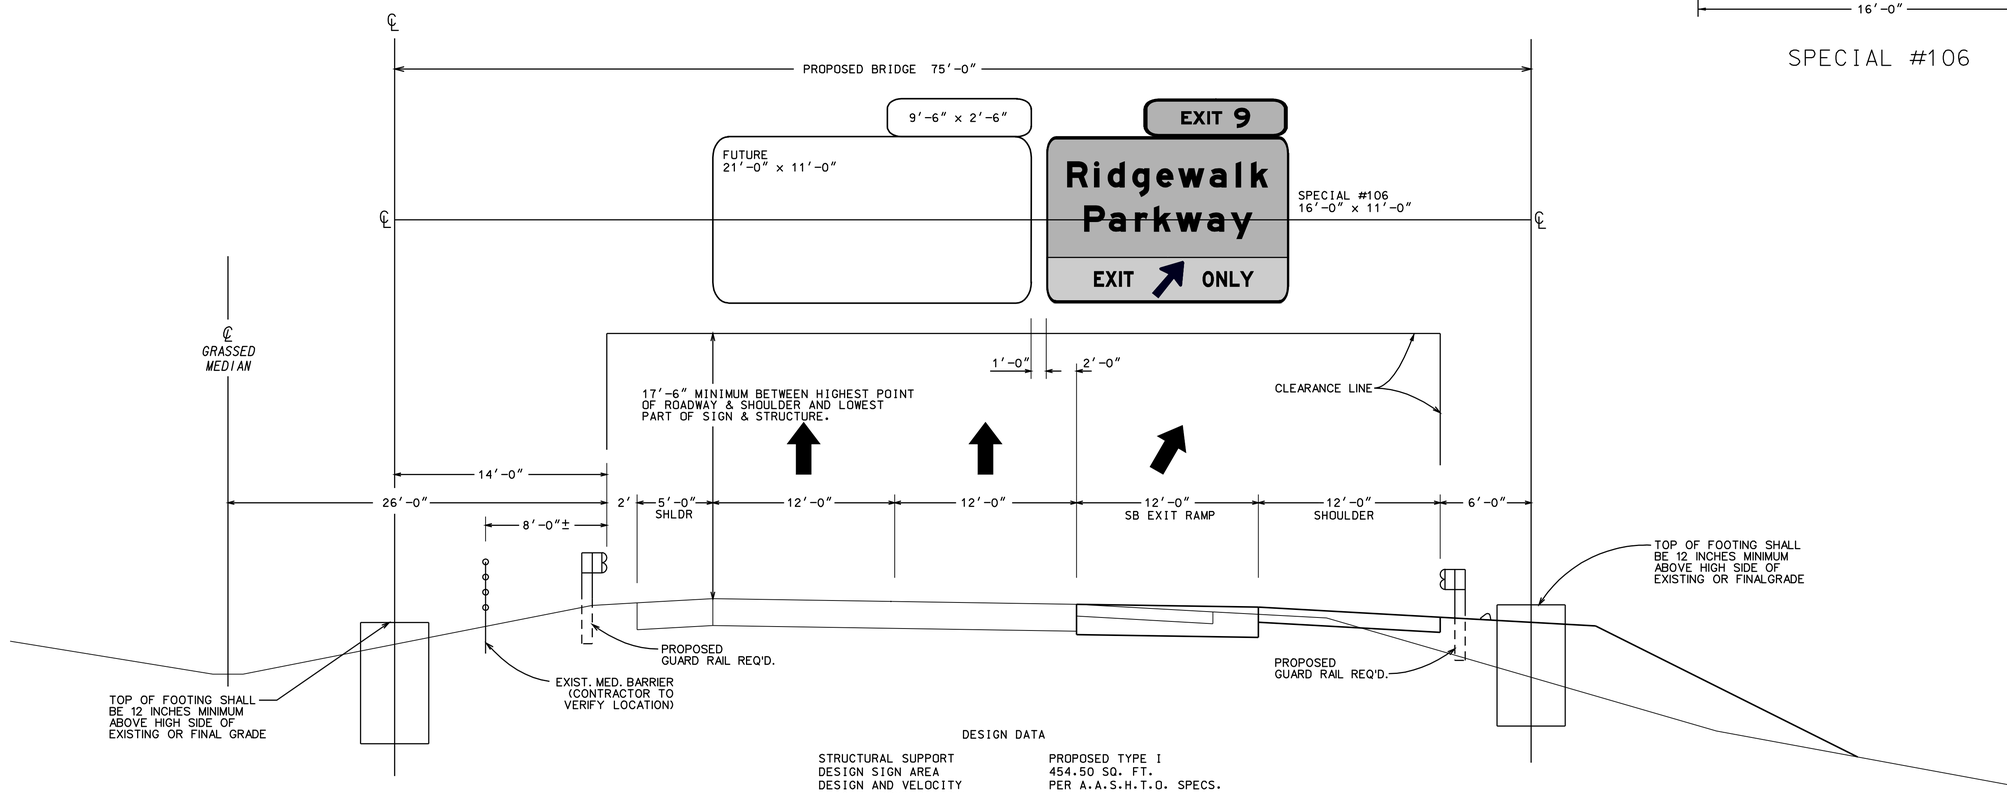

DESIGN DATA

STRUCTURAL SUPPORT	PROPOSED TYPE I
DESIGN SIGN AREA	454.50 SQ. FT.
DESIGN AND VELOCITY	PER A.A.S.H.T.O. SPECS.
HEIGHT ABOVE GENERAL GROUND ELEVATION	15' - 30'
STRUCTURE LENGTH	75'-0"

LOOKING NORTH

NOTE:
ALL EXTRUDED ALUMINUM SIGN PANELS SHALL HAVE SQUARE CORNERS. THE RADII INDICATED ON THE SIGN DETAILS ARE FOR THE BORDER MARKING ONLY.

THE LPA GROUP
TRANSPORTATION CONSULTANTS
3595 ENGINEERING DRIVE
NORCROSS, GEORGIA 30092
(770) 263-9118

REVISION DATES

STATE OF GEORGIA
DEPARTMENT OF TRANSPORTATION
OFFICE: INNOVATIVE PROGRAM DELIVERY
SIGNING AND MARKING PLANS

OVERHEAD SIGN #106
CLEARANCE DIAGRAM

DRAWING No. 26-046