RELEASED FOR CONSTRUCTION 12/02/10

PHASING DIAGRAM

LED SIGNAL HEADS

TRAFFIC SIGNS

R1Ø-3E(L) 9" X 15" R1Ø-3E(R) 9" X 15"

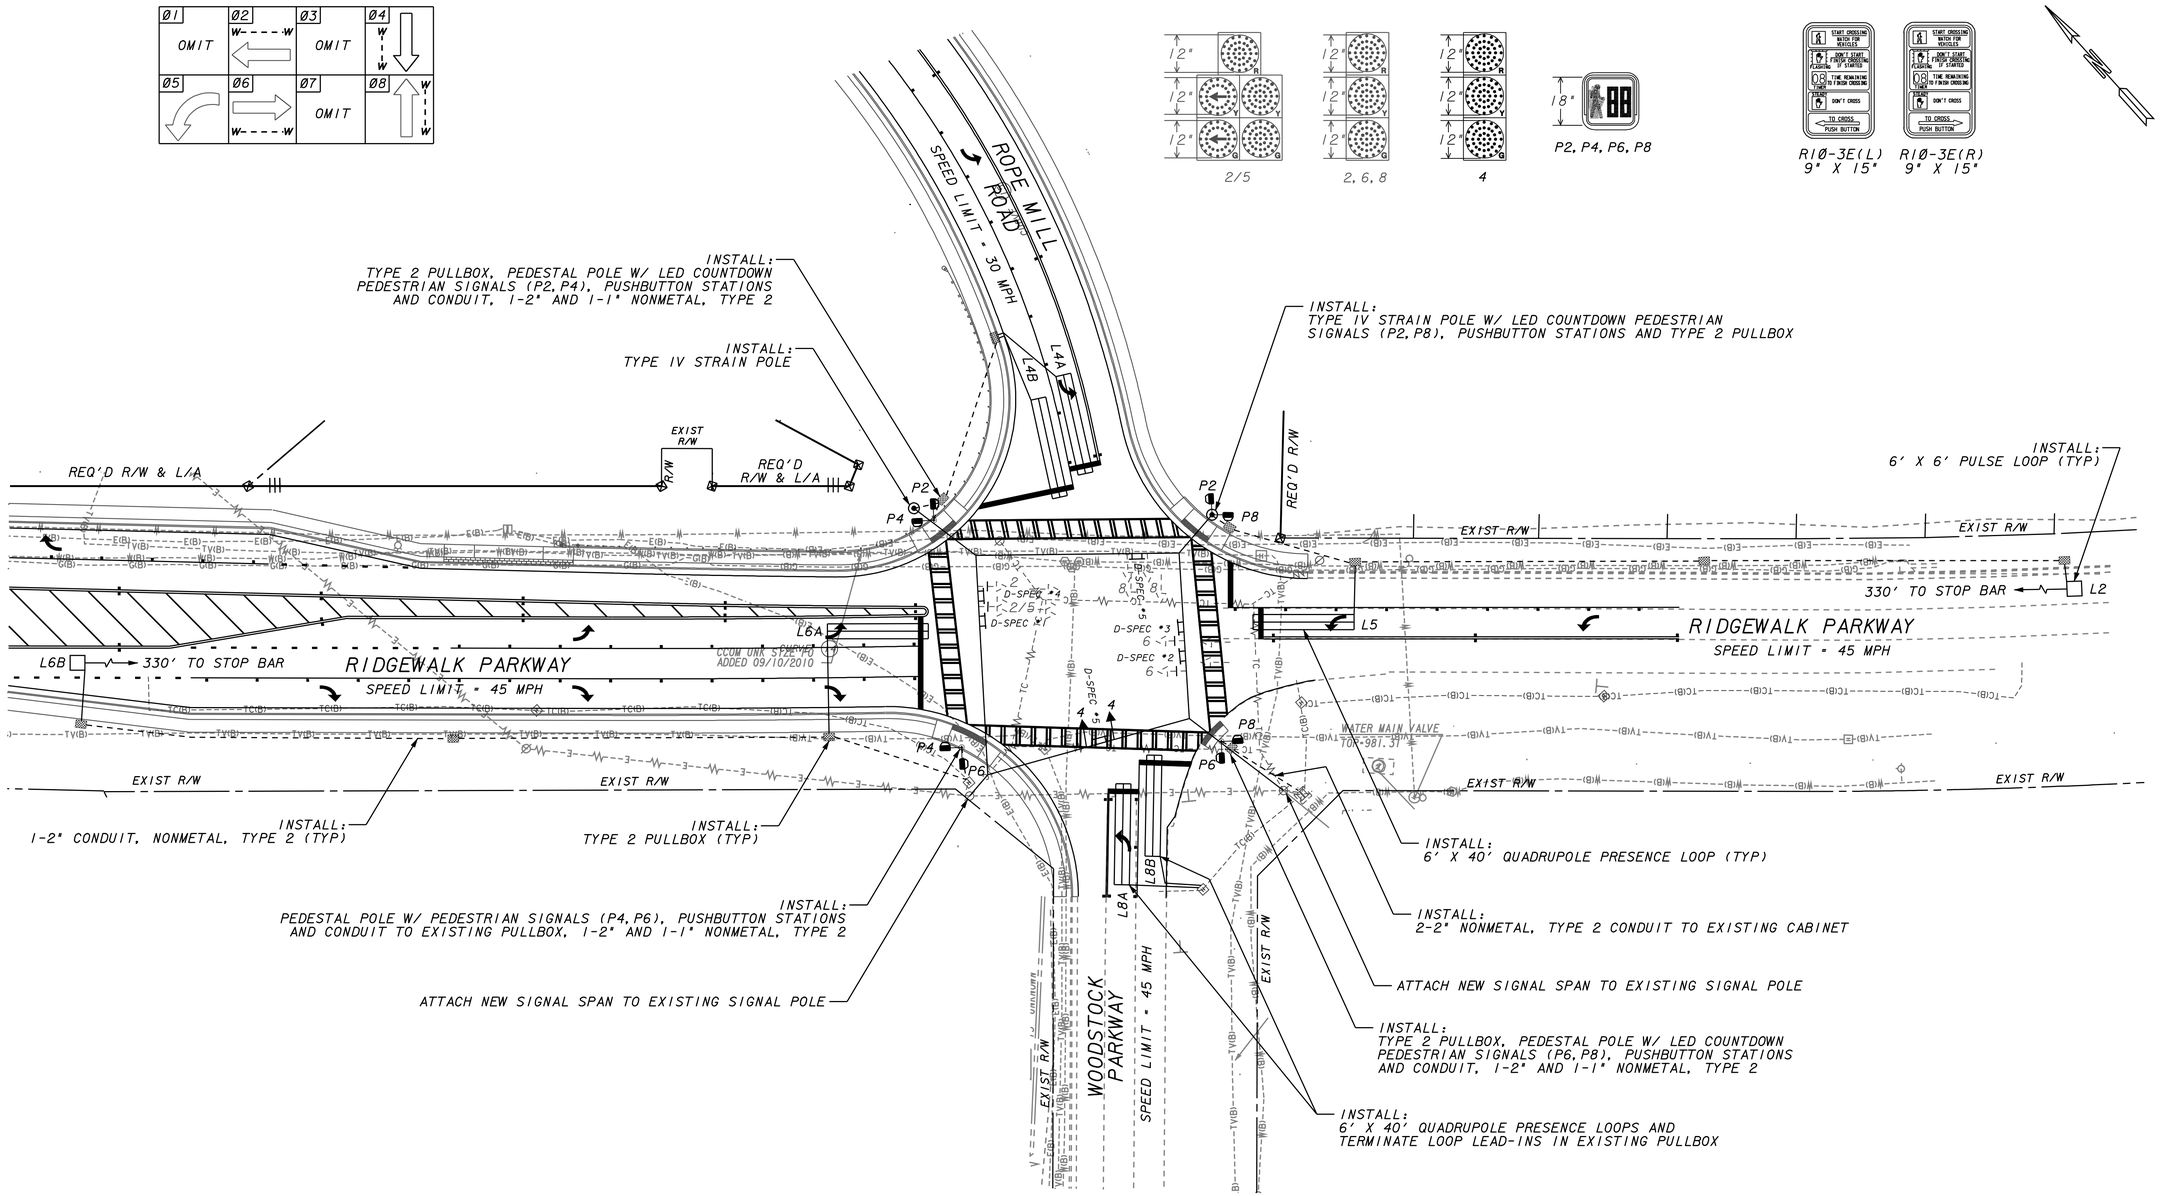

NOTE:
EXISTING SIGNAL HEADS 2/5, 2, 6 & 8 ARE TO BE RETAINED AND SHIFTED TO NEW SPAN. NEW BACKPLATES WILL BE INSTALLED ON SIGNAL HEADS 2/5, 2 & 6.

THE LPA GROUP
TRANSPORTATION CONSULTANTS
A UNIT OF MICHAEL BAKER CORPORATION
3595 ENGINEERING DRIVE
NORCROSS, GEORGIA 30092
(770) 263-9118

SCALE IN FEET
0 30 60 120

REVISION DATES

STATE OF GEORGIA
DEPARTMENT OF TRANSPORTATION
OFFICE: INNOVATIVE PROGRAM DELIVERY

SIGNAL MODIFICATION

RIDGEWALK PKWY AT WOODSTOCK PKWY/ ROPE MILL RD

DRAWING No. 27-003