RELEASED FOR CONSTRUCTION 12/02/10

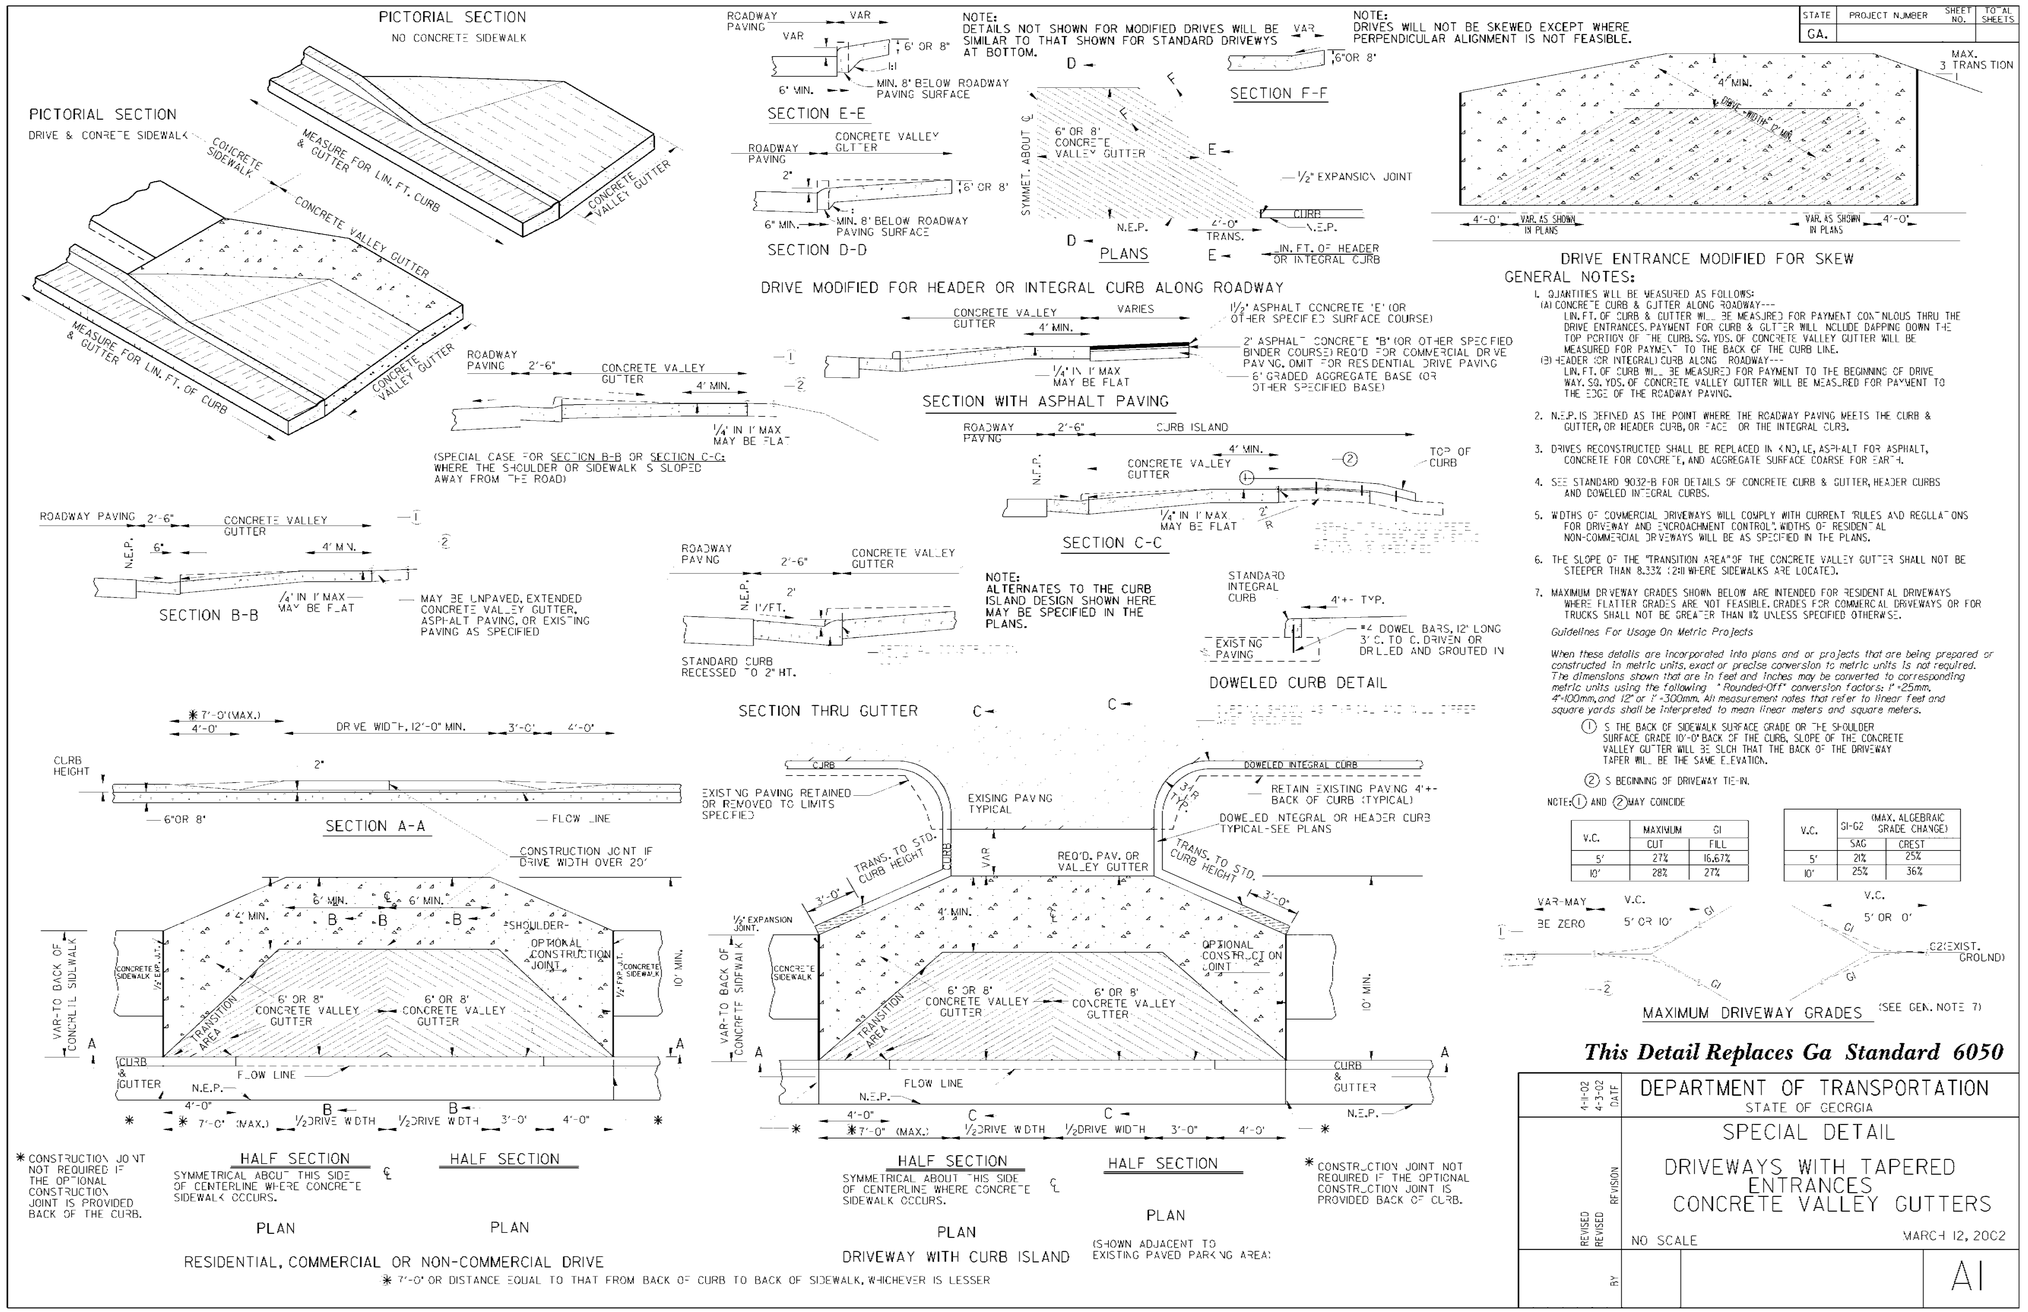

This Detail Replaces Ga Standard 6050

STATE	PROJECT NUMBER	SHEET NO.	TOTAL SHEETS
GA.			

4-1-02 4-3-02 DATE — DEPARTMENT OF TRANSPORTATION, STATE OF GEORGIA

REVISED REVISED REVISION

SPECIAL DETAIL

DRIVEWAYS WITH TAPERED ENTRANCES CONCRETE VALLEY GUTTERS

NO SCALE — MARCH 12, 2002

BY — A1

THE LPA GROUP
TRANSPORTATION CONSULTANTS
3595 ENGINEERING DRIVE
NORCROSS, GEORGIA 30092
(770) 263-9118

REVISION DATES

STATE OF GEORGIA
DEPARTMENT OF TRANSPORTATION
OFFICE: INNOVATIVE PROGRAM DELIVERY
CONSTRUCTION DETAILS

DRAWING No. 40-003