STATE	PROJECT NUMBER	SHEET NO.	TOTAL SHEETS
GA	CSNHS-0006-00(043)	459	668

RELEASED FOR CONSTRUCTION 12/02/10

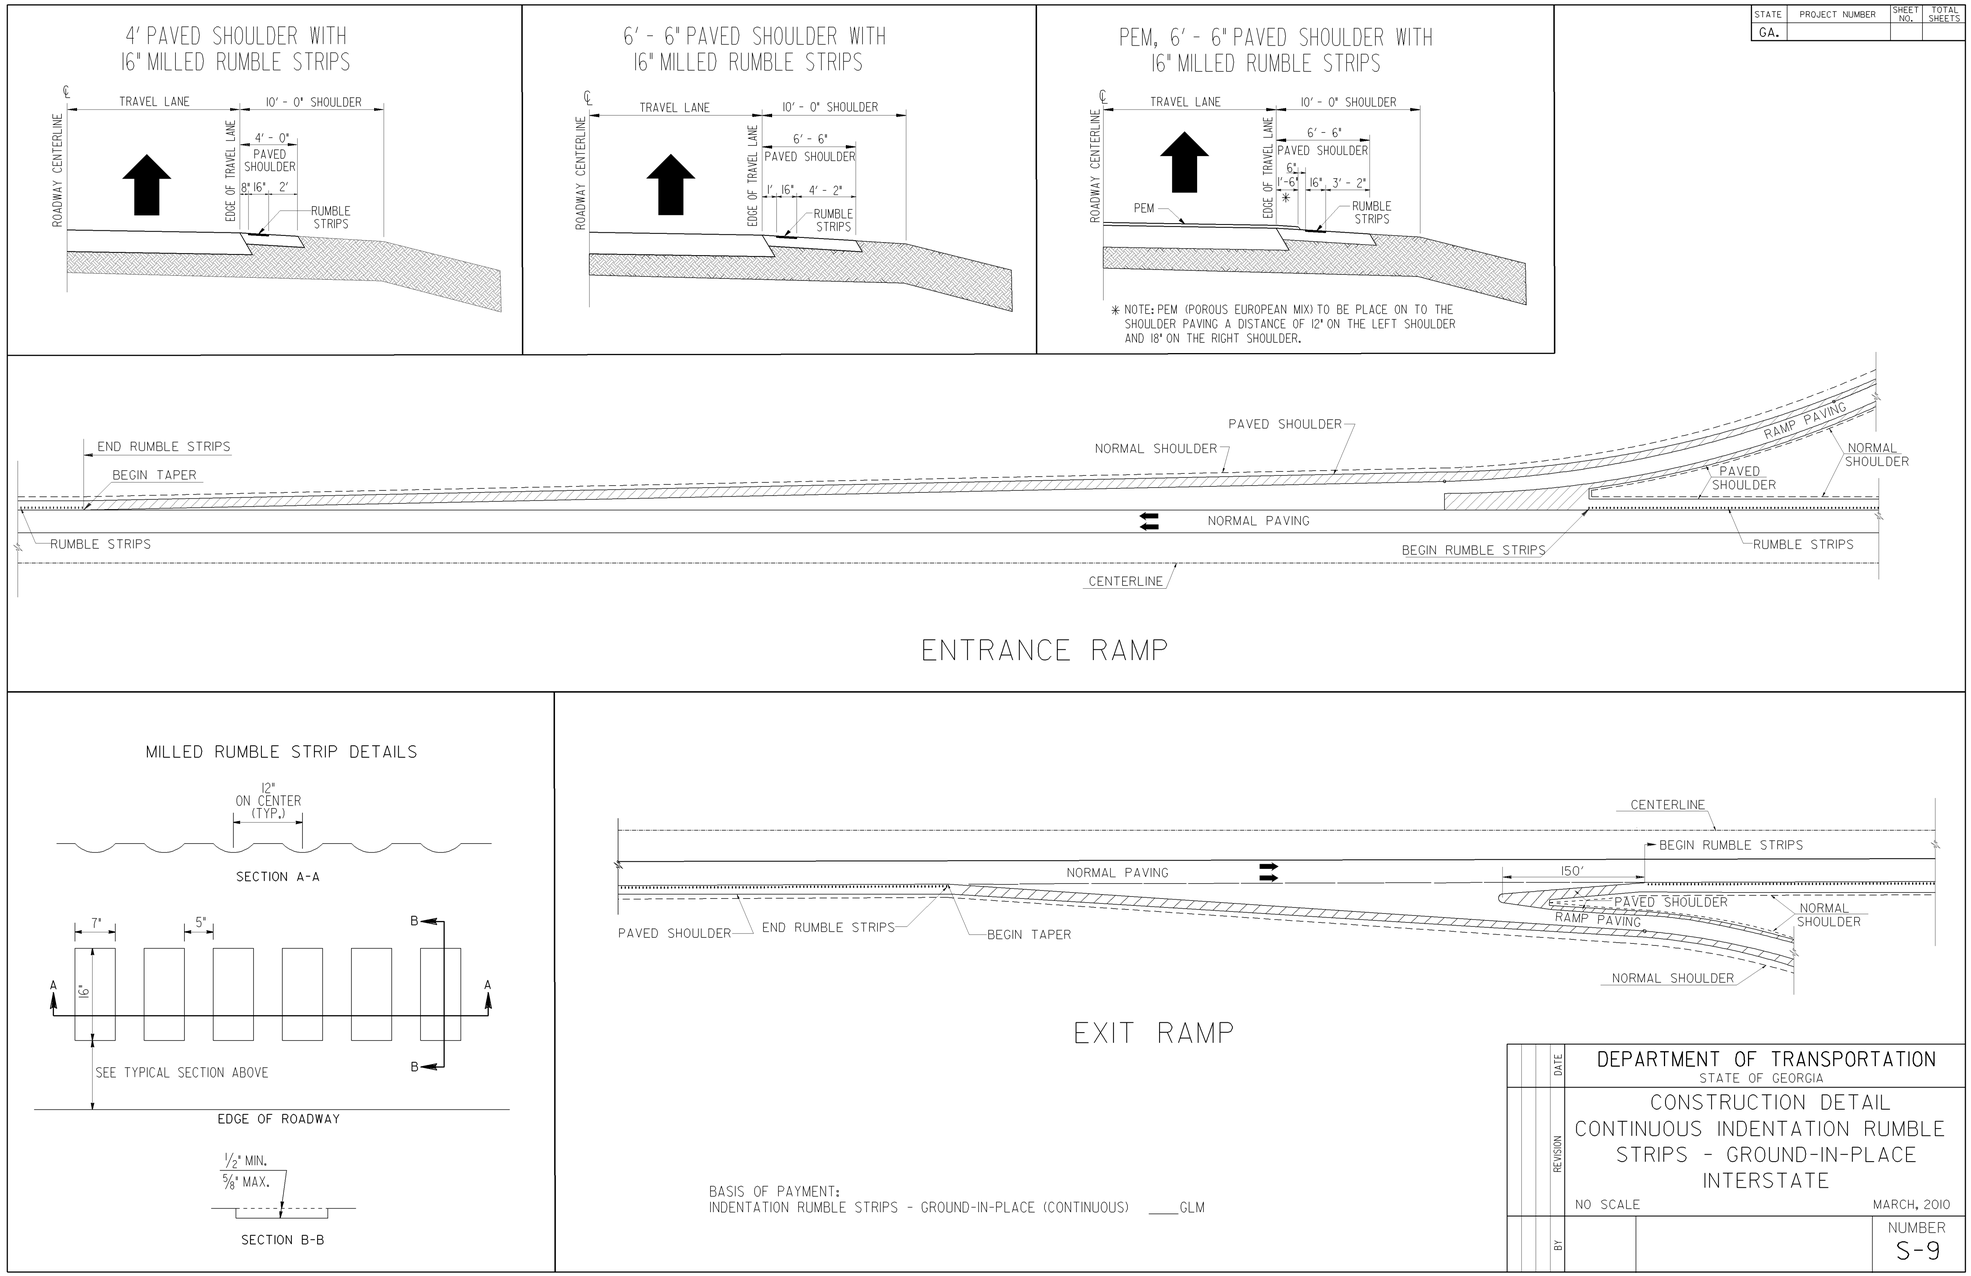

STATE	PROJECT NUMBER	SHEET NO.	TOTAL SHEETS
GA.			

BASIS OF PAYMENT:
INDENTATION RUMBLE STRIPS - GROUND-IN-PLACE (CONTINUOUS) ____GLM

DATE	REVISION	BY

DEPARTMENT OF TRANSPORTATION
STATE OF GEORGIA

CONSTRUCTION DETAIL
CONTINUOUS INDENTATION RUMBLE STRIPS - GROUND-IN-PLACE
INTERSTATE

NO SCALE — MARCH, 2010

NUMBER S-9

THE LPA GROUP
TRANSPORTATION CONSULTANTS
3595 ENGINEERING DRIVE
NORCROSS, GEORGIA 30092
(770) 263-9118

REVISION DATES

STATE OF GEORGIA
DEPARTMENT OF TRANSPORTATION
OFFICE: INNOVATIVE PROGRAM DELIVERY
CONSTRUCTION DETAILS

DRAWING No. 40-017