23-DEC-2010 10:45 JParks	TIME$$$ 006043EW01 8825Full.pen	Y:\Roadways\07400004\006043\DGN\006043EW01.dgn	STATE	PROJECT NUMBER	SHEET NO.	TOTAL SHEETS
			GA	CSNHS-0006-00(043)	654	668

RELEASED FOR CONSTRUCTION 12/02/10

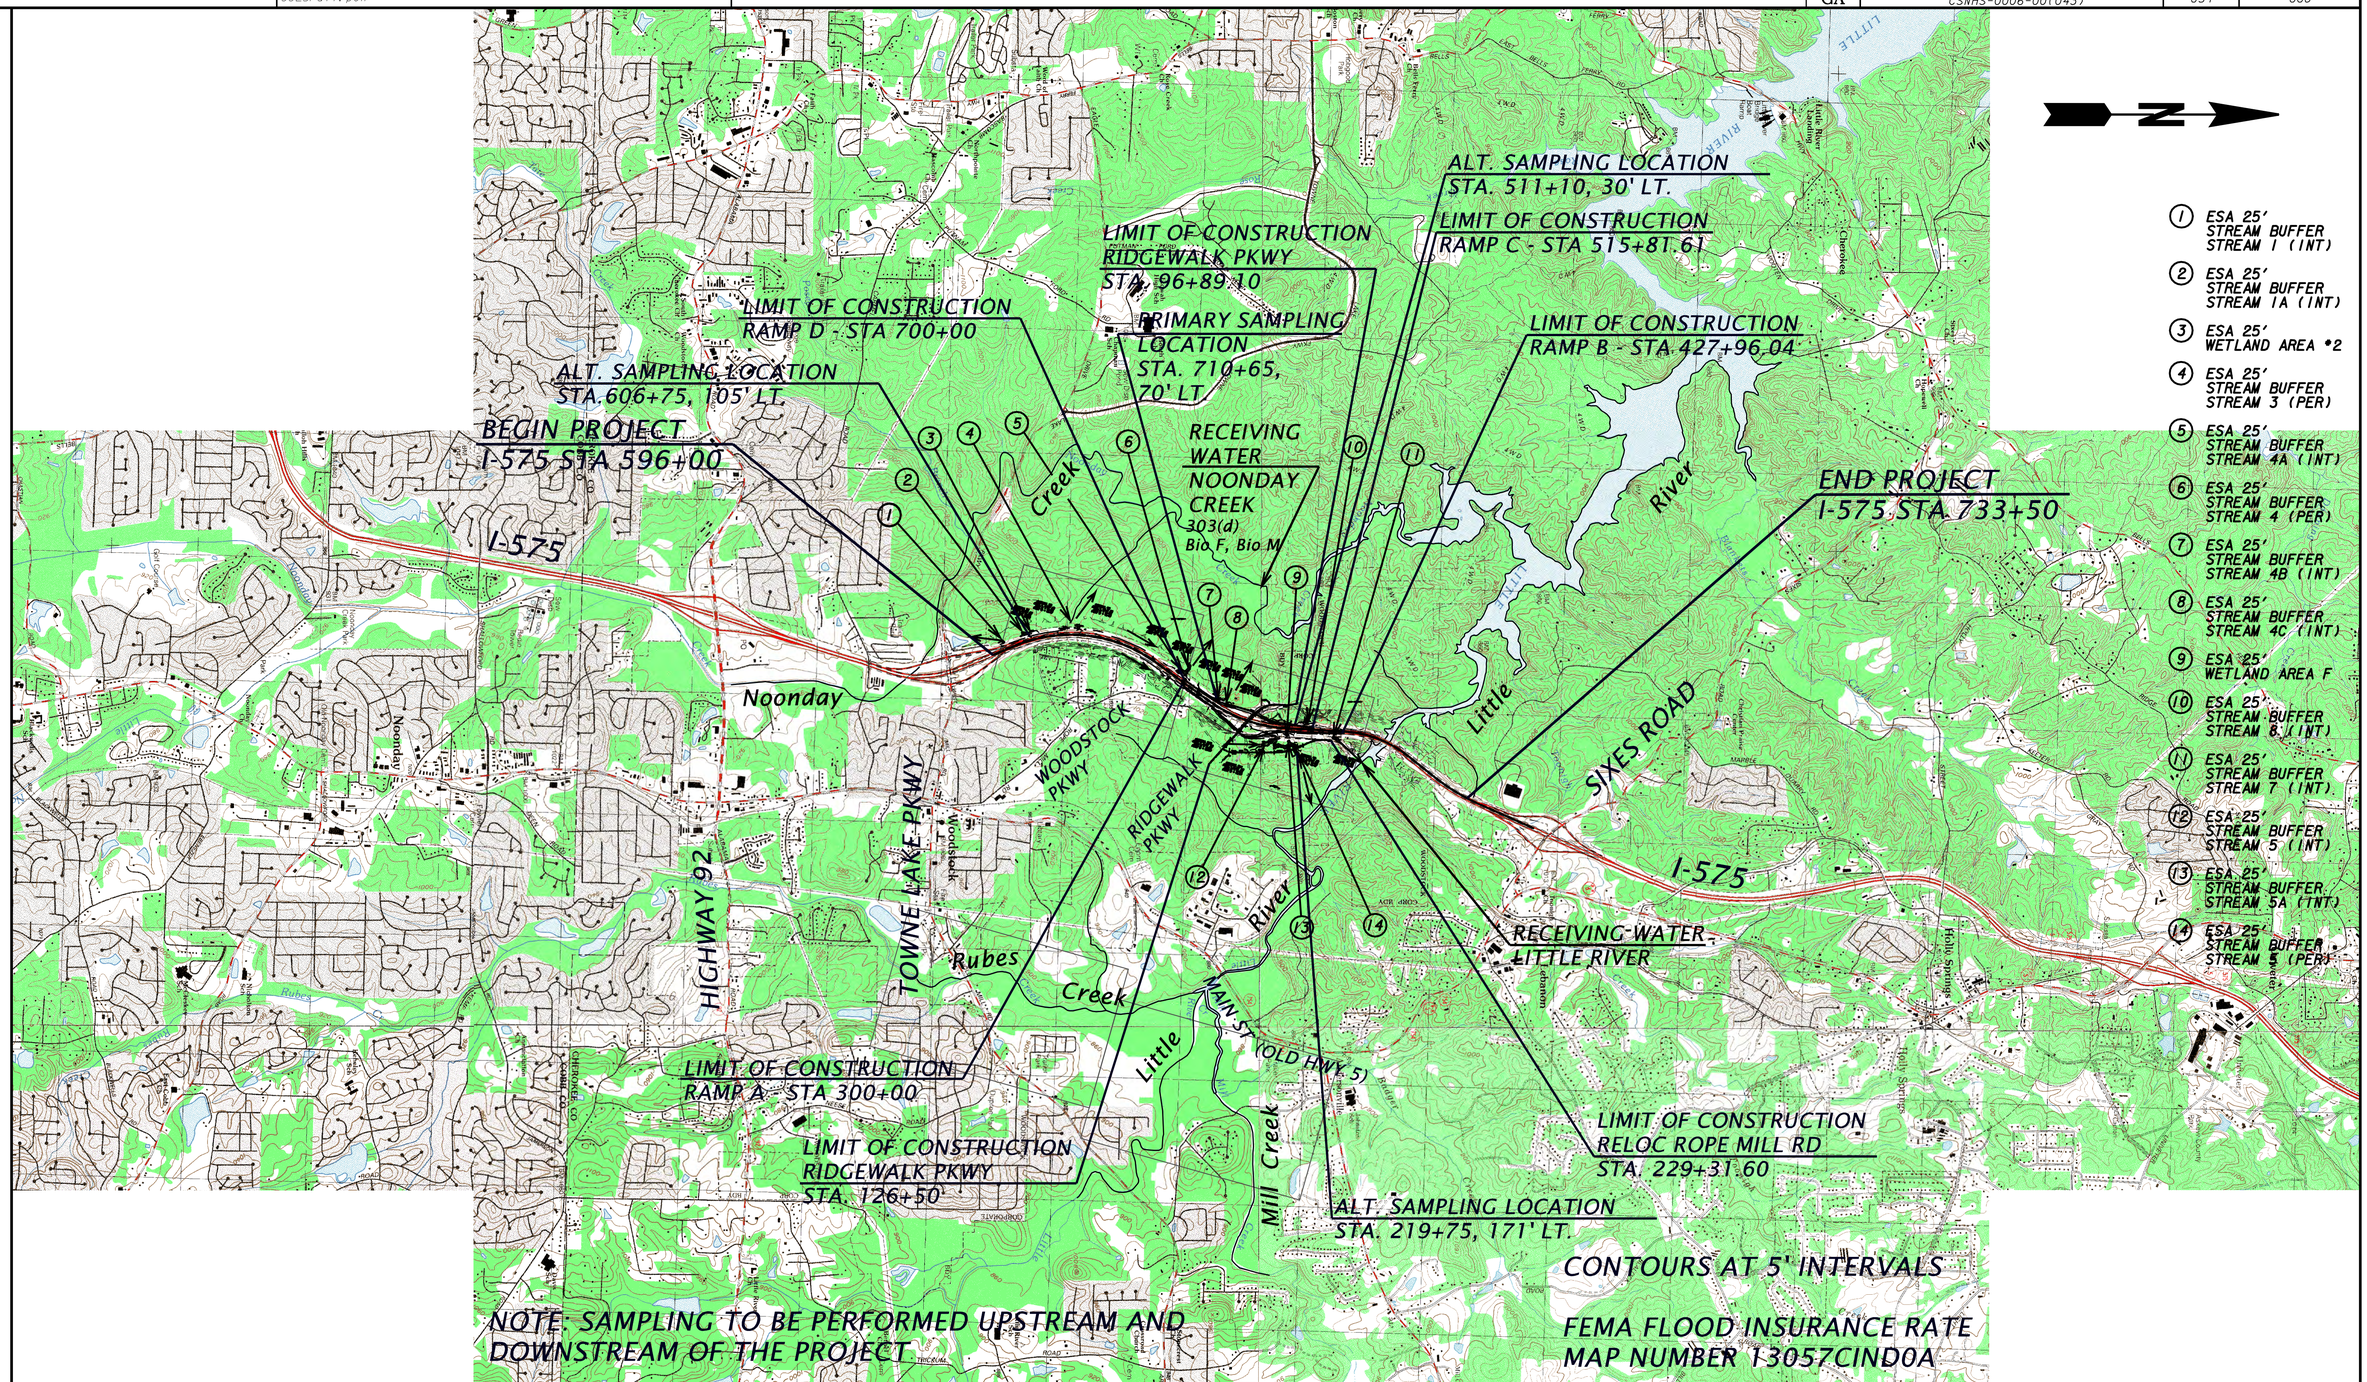

1/5/2009 GPLN

THE LPA GROUP
TRANSPORTATION CONSULTANTS
3595 ENGINEERING DRIVE
NORCROSS, GEORGIA 30092
(770) 263-9118

SCALE IN FEET
0 2000 4000 8000

REVISION DATES
12/20/10

STATE OF GEORGIA
DEPARTMENT OF TRANSPORTATION
OFFICE: INNOVATIVE PROGRAM DELIVERY

WATERSHED MAP
SITE MONITORING PLAN

DRAWING No. 55-001