TYPICAL SECTION NO.2 (SR 67)

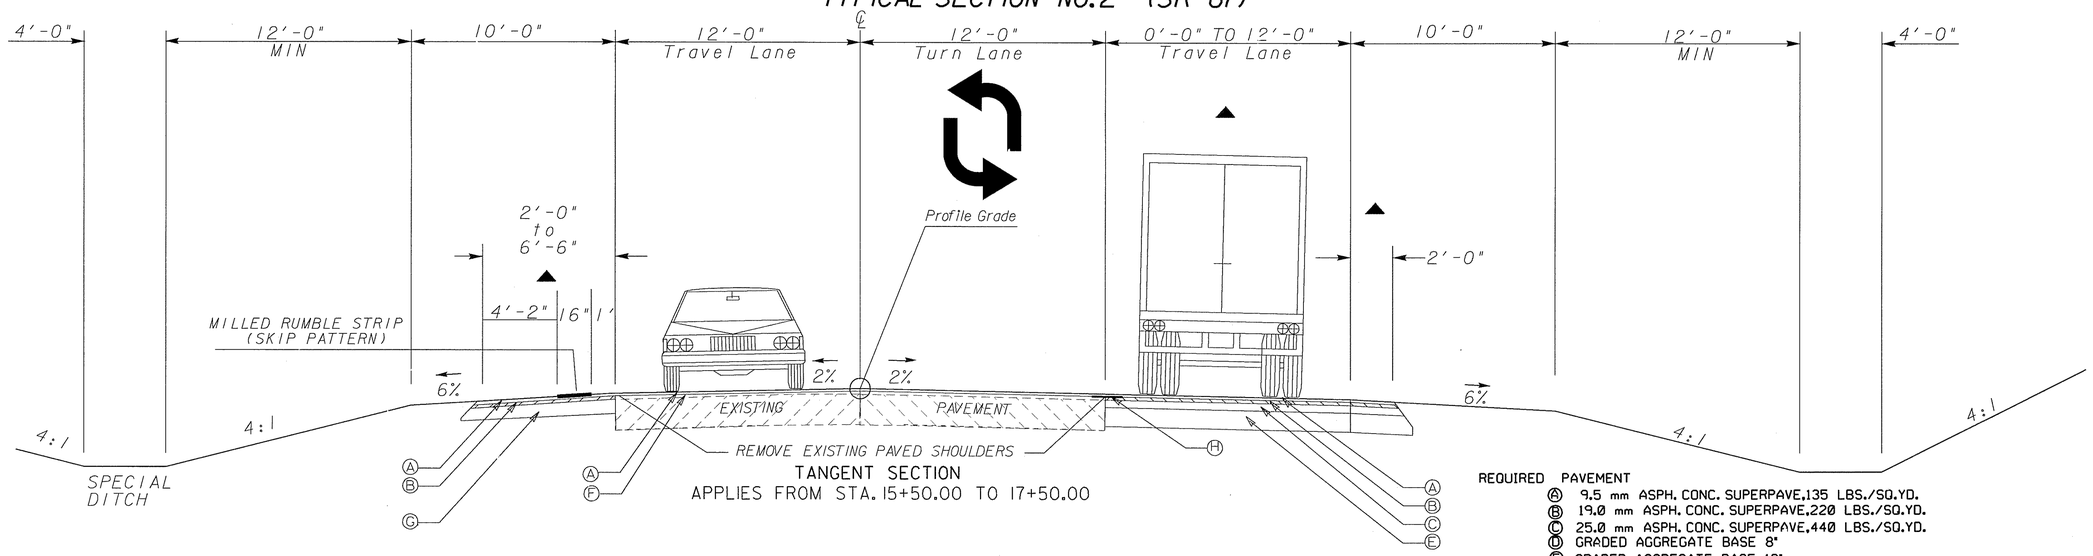

TANGENT SECTION
APPLIES FROM STA. 15+50.00 TO 17+50.00

REQUIRED PAVEMENT
- Ⓐ 9.5 mm ASPH. CONC. SUPERPAVE,135 LBS./SQ.YD.
- Ⓑ 19.0 mm ASPH. CONC. SUPERPAVE,220 LBS./SQ.YD.
- Ⓒ 25.0 mm ASPH. CONC. SUPERPAVE,440 LBS./SQ.YD.
- Ⓓ GRADED AGGREGATE BASE 8"
- Ⓔ GRADED AGGREGATE BASE 12"
- Ⓕ LEVELING (As Required)
- Ⓖ GRADED AGGREGATE BASE 6"
- Ⓗ PAVEMENT REINFORCING FABRIC
- Ⓘ GRADED AGGREGATE BASE 10"

TYPICAL SECTION NO.3 (SR 67)

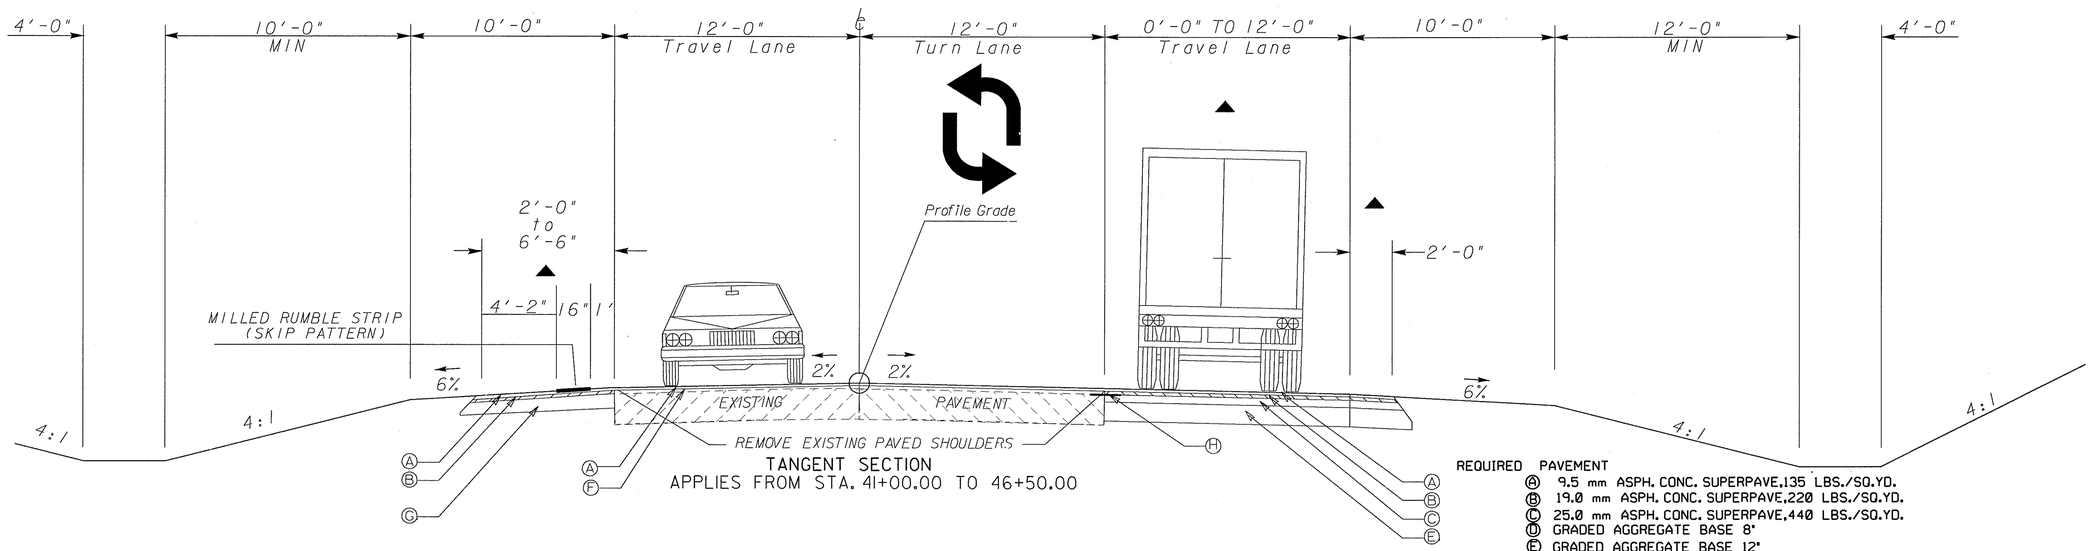

TANGENT SECTION
APPLIES FROM STA. 41+00.00 TO 46+50.00

REQUIRED PAVEMENT
- Ⓐ 9.5 mm ASPH. CONC. SUPERPAVE,135 LBS./SQ.YD.
- Ⓑ 19.0 mm ASPH. CONC. SUPERPAVE,220 LBS./SQ.YD.
- Ⓒ 25.0 mm ASPH. CONC. SUPERPAVE,440 LBS./SQ.YD.
- Ⓓ GRADED AGGREGATE BASE 8"
- Ⓔ GRADED AGGREGATE BASE 12"
- Ⓕ LEVELING (As Required)
- Ⓖ GRADED AGGREGATE BASE 6"
- Ⓗ PAVEMENT REINFORCING FABRIC
- Ⓘ GRADED AGGREGATE BASE 10"

▲ PAY AREA FOR GRADED AGGR. BASE

GEORGIA
DEPARTMENT OF TRANSPORTATION

REVISION DATES

STATE OF GEORGIA
DEPARTMENT OF TRANSPORTATION
OFFICE: JESUP ROAD DESIGN

TYPICAL SECTIONS

DRAWING No. 5-2

3/1/2007 GPLN