TYPICAL SECTION NO.8 (SR 46)

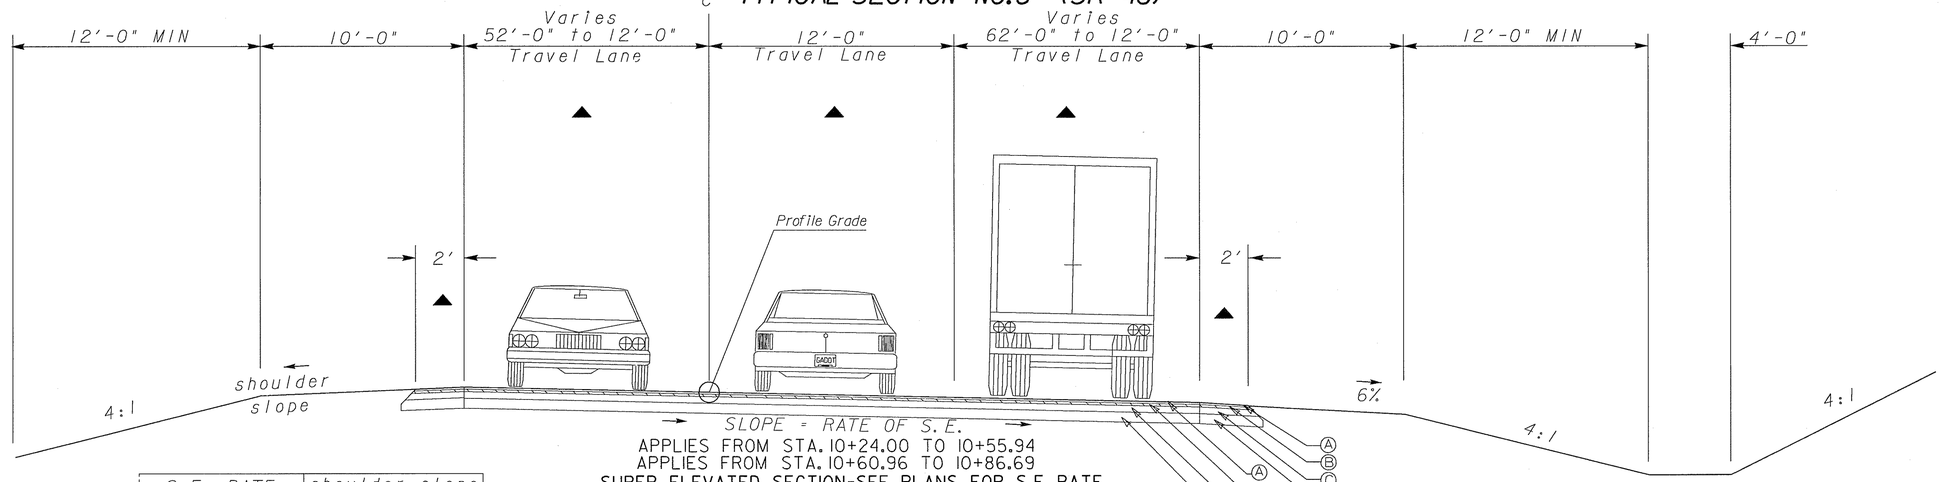

APPLIES FROM STA. 10+24.00 TO 10+55.94
APPLIES FROM STA. 10+60.96 TO 10+86.69
SUPER ELEVATED SECTION-SEE PLANS FOR S.E. RATE

S.E. RATE	shoulder slope
2.0% OR 3.0%	4.0%
4.0% OR 5.0%	2.0%
6.0% OR 7.0%	1.0%
8.0 % +	0.0%

REQUIRED PAVEMENT

- Ⓐ 9.5 mm ASPH. CONC. SUPERPAVE,135 LBS./SQ.YD.
- Ⓑ 19.0 mm ASPH. CONC. SUPERPAVE,220 LBS./SQ.YD.
- Ⓒ 25.0 mm ASPH. CONC. SUPERPAVE,440 LBS./SQ.YD.
- Ⓓ GRADED AGGREGATE BASE 8"
- Ⓔ GRADED AGGREGATE BASE 12"
- Ⓕ LEVELING (As Required)
- Ⓖ GRADED AGGREGATE BASE 6"
- Ⓗ PAVEMENT REINFORCING FABRIC
- Ⓘ GRADED AGGREGATE BASE 10"

TYPICAL SECTION NO.9 (SR 46)

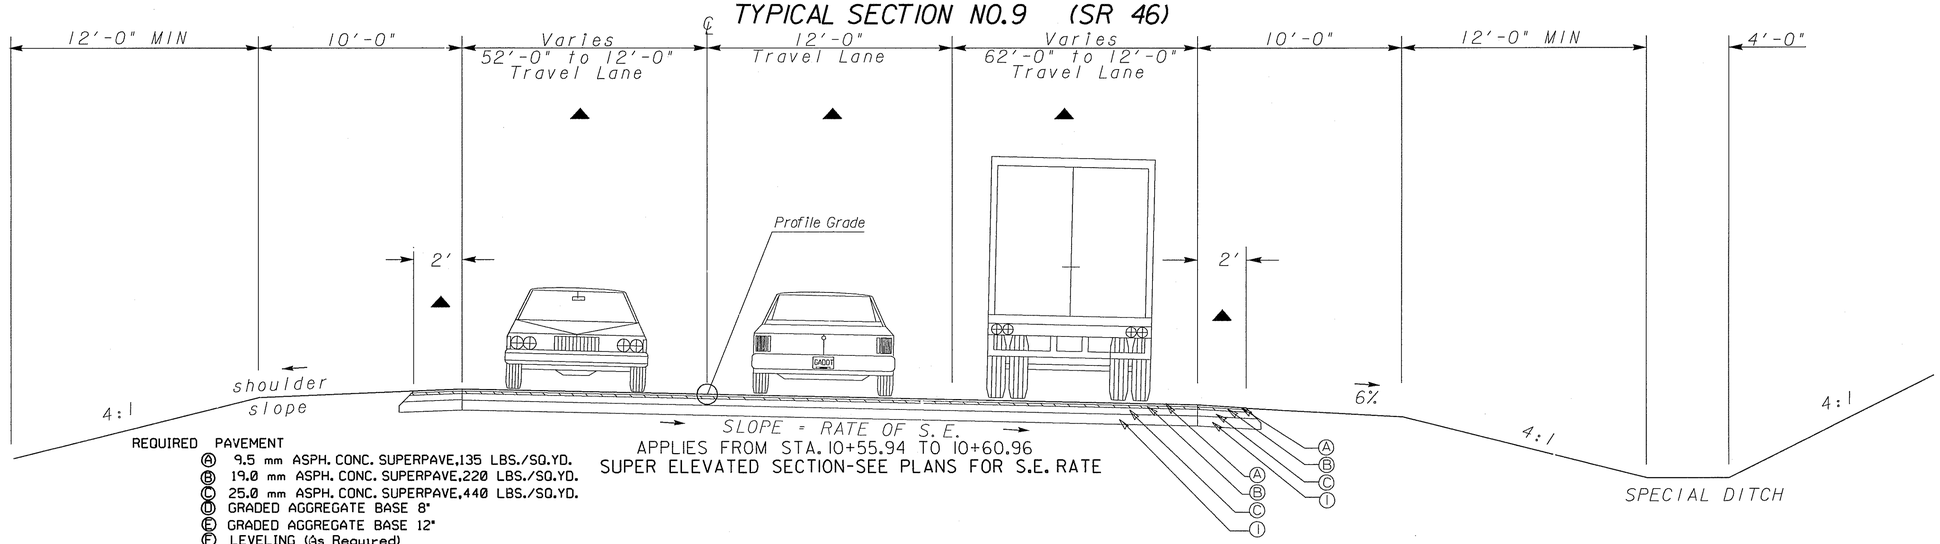

APPLIES FROM STA. 10+55.94 TO 10+60.96
SUPER ELEVATED SECTION-SEE PLANS FOR S.E. RATE

REQUIRED PAVEMENT

- Ⓐ 9.5 mm ASPH. CONC. SUPERPAVE,135 LBS./SQ.YD.
- Ⓑ 19.0 mm ASPH. CONC. SUPERPAVE,220 LBS./SQ.YD.
- Ⓒ 25.0 mm ASPH. CONC. SUPERPAVE,440 LBS./SQ.YD.
- Ⓓ GRADED AGGREGATE BASE 8"
- Ⓔ GRADED AGGREGATE BASE 12"
- Ⓕ LEVELING (As Required)
- Ⓖ GRADED AGGREGATE BASE 6"
- Ⓗ PAVEMENT REINFORCING FABRIC
- Ⓘ GRADED AGGREGATE BASE 10"

▲ PAY AREA FOR GRADED AGGR. BASE

GEORGIA
DEPARTMENT OF TRANSPORTATION

REVISION DATES

STATE OF GEORGIA
DEPARTMENT OF TRANSPORTATION
OFFICE: JESUP ROAD DESIGN
TYPICAL SECTIONS

DRAWING No. 5-5

3/1/2007 GPLN