9/22/2010 tdent	Wed Sep 22 10:33:42 2010 \\gdot-dsnl\gocfg\resources\Gdot2007_Klp.tbl	J:\DESIGN\0006077\DGN FILES\PR_KC4JANUARY.DGN	STATE	PROJECT NUMBER	SHEET NO.	TOTAL SHEETS
			GA	CSSTP-0006-00(077)	24	125

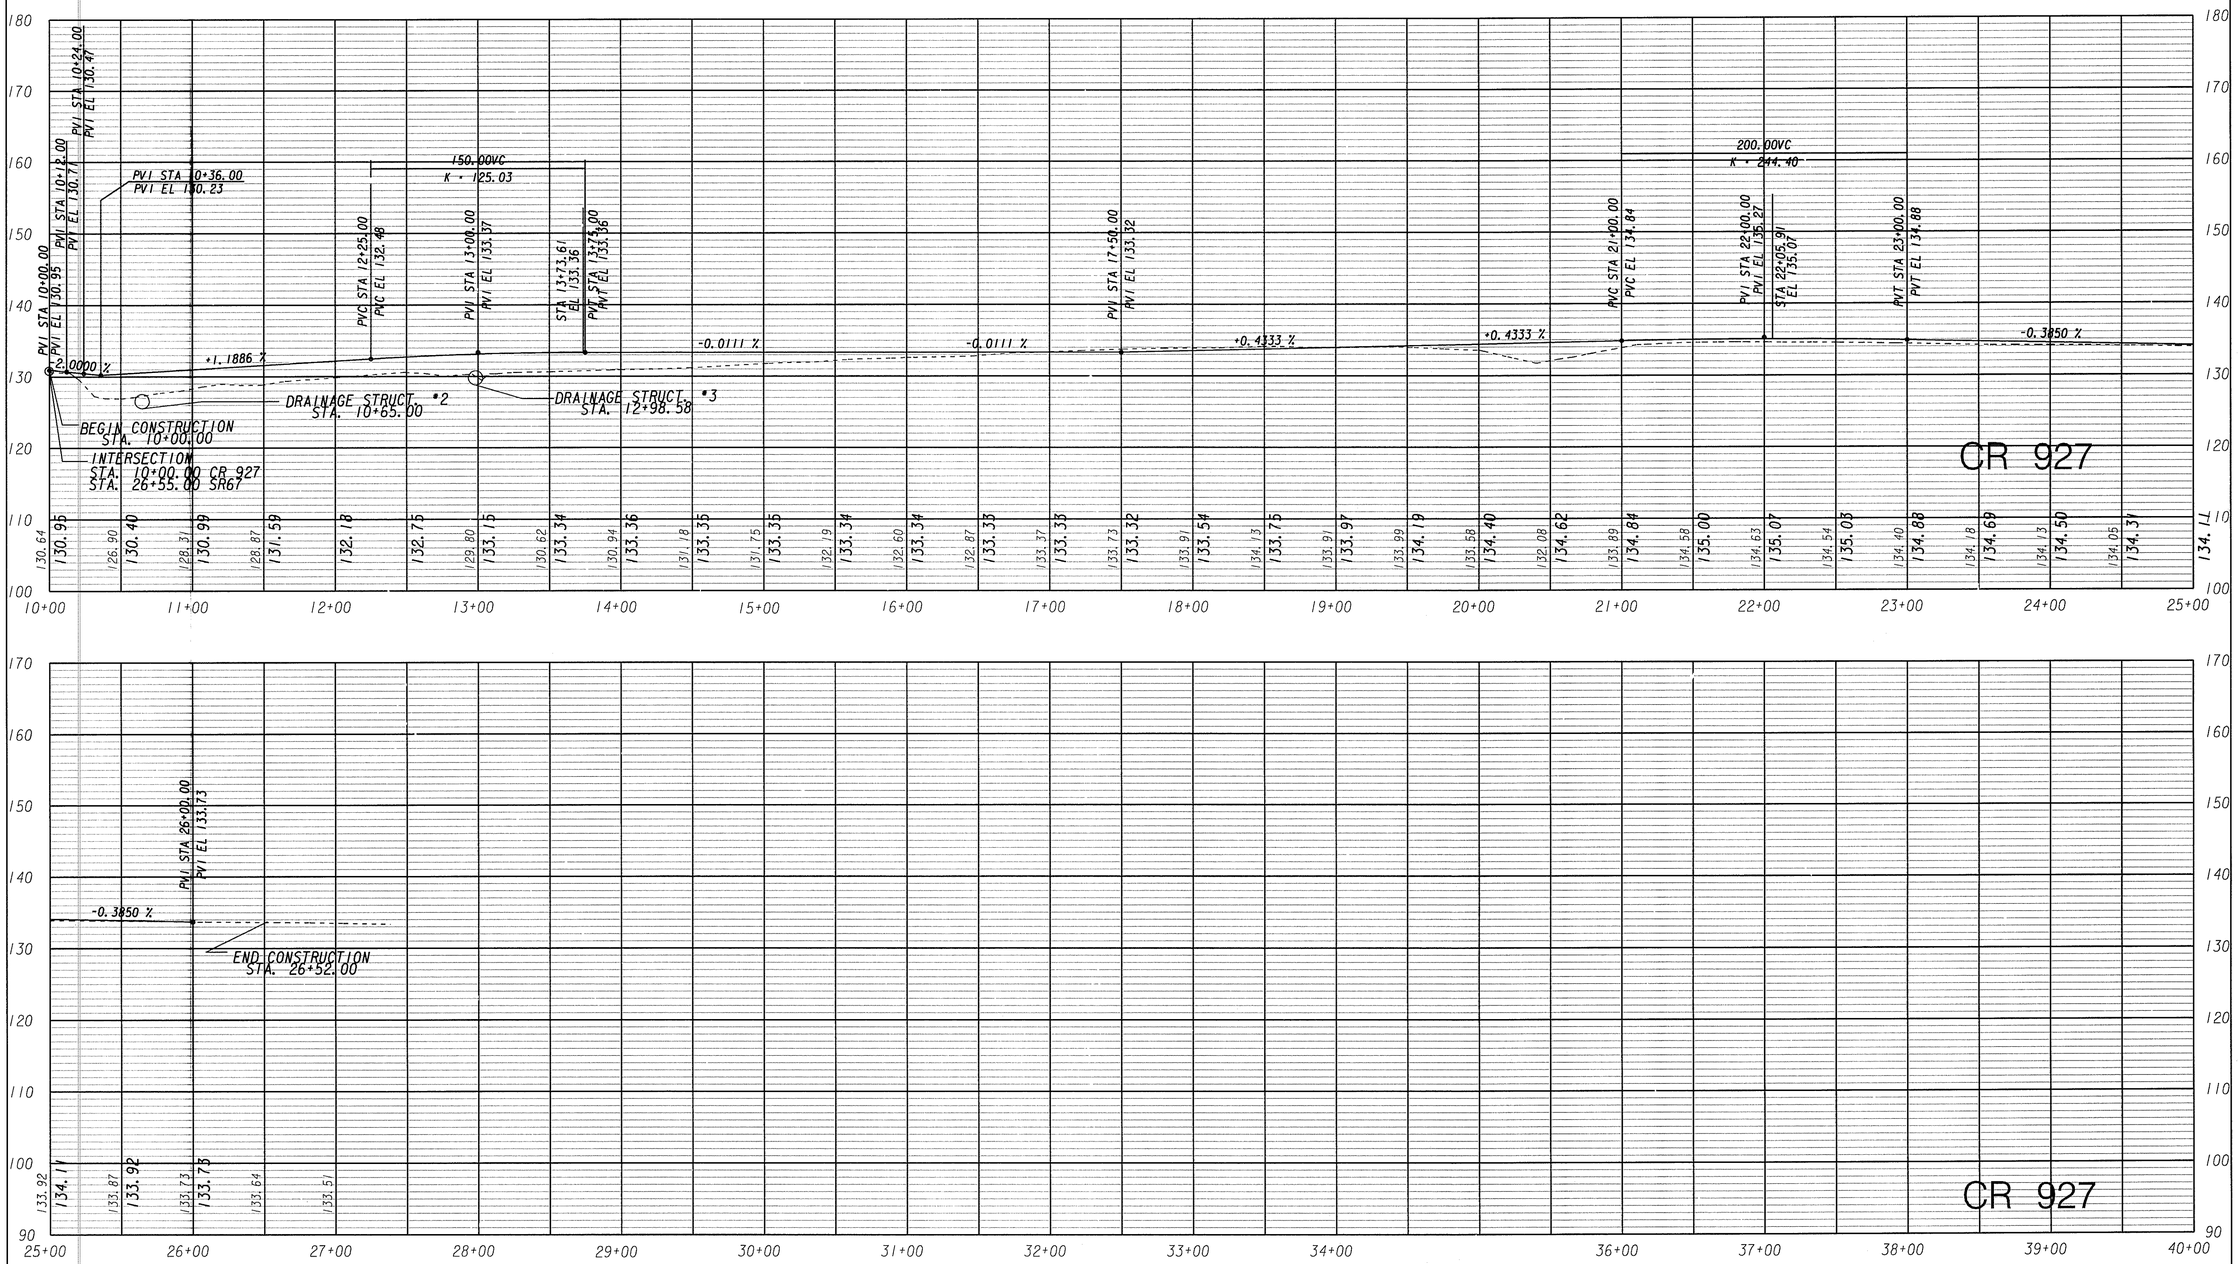

GEORGIA
DEPARTMENT OF TRANSPORTATION

REVISION DATES		

STATE OF GEORGIA
DEPARTMENT OF TRANSPORTATION
OFFICE: JESUP ROAD DESIGN
CROSSROAD PROFILE

DRAWING No. 16-1

3/11/2007 GR2EDG