9/22/2010 tdent	Wed Sep 22 10:46:38 2010	\\gdot-dsn1\gocfg\resources\Gdot2007_Klp.tbl	J:\DESIGN\0006077\DGN FILES\DRAINAGEXS.DGN	STATE	PROJECT NUMBER	SHEET NO.	TOTAL SHEETS
				GA	CSSTP-0006-00(077)	29	125

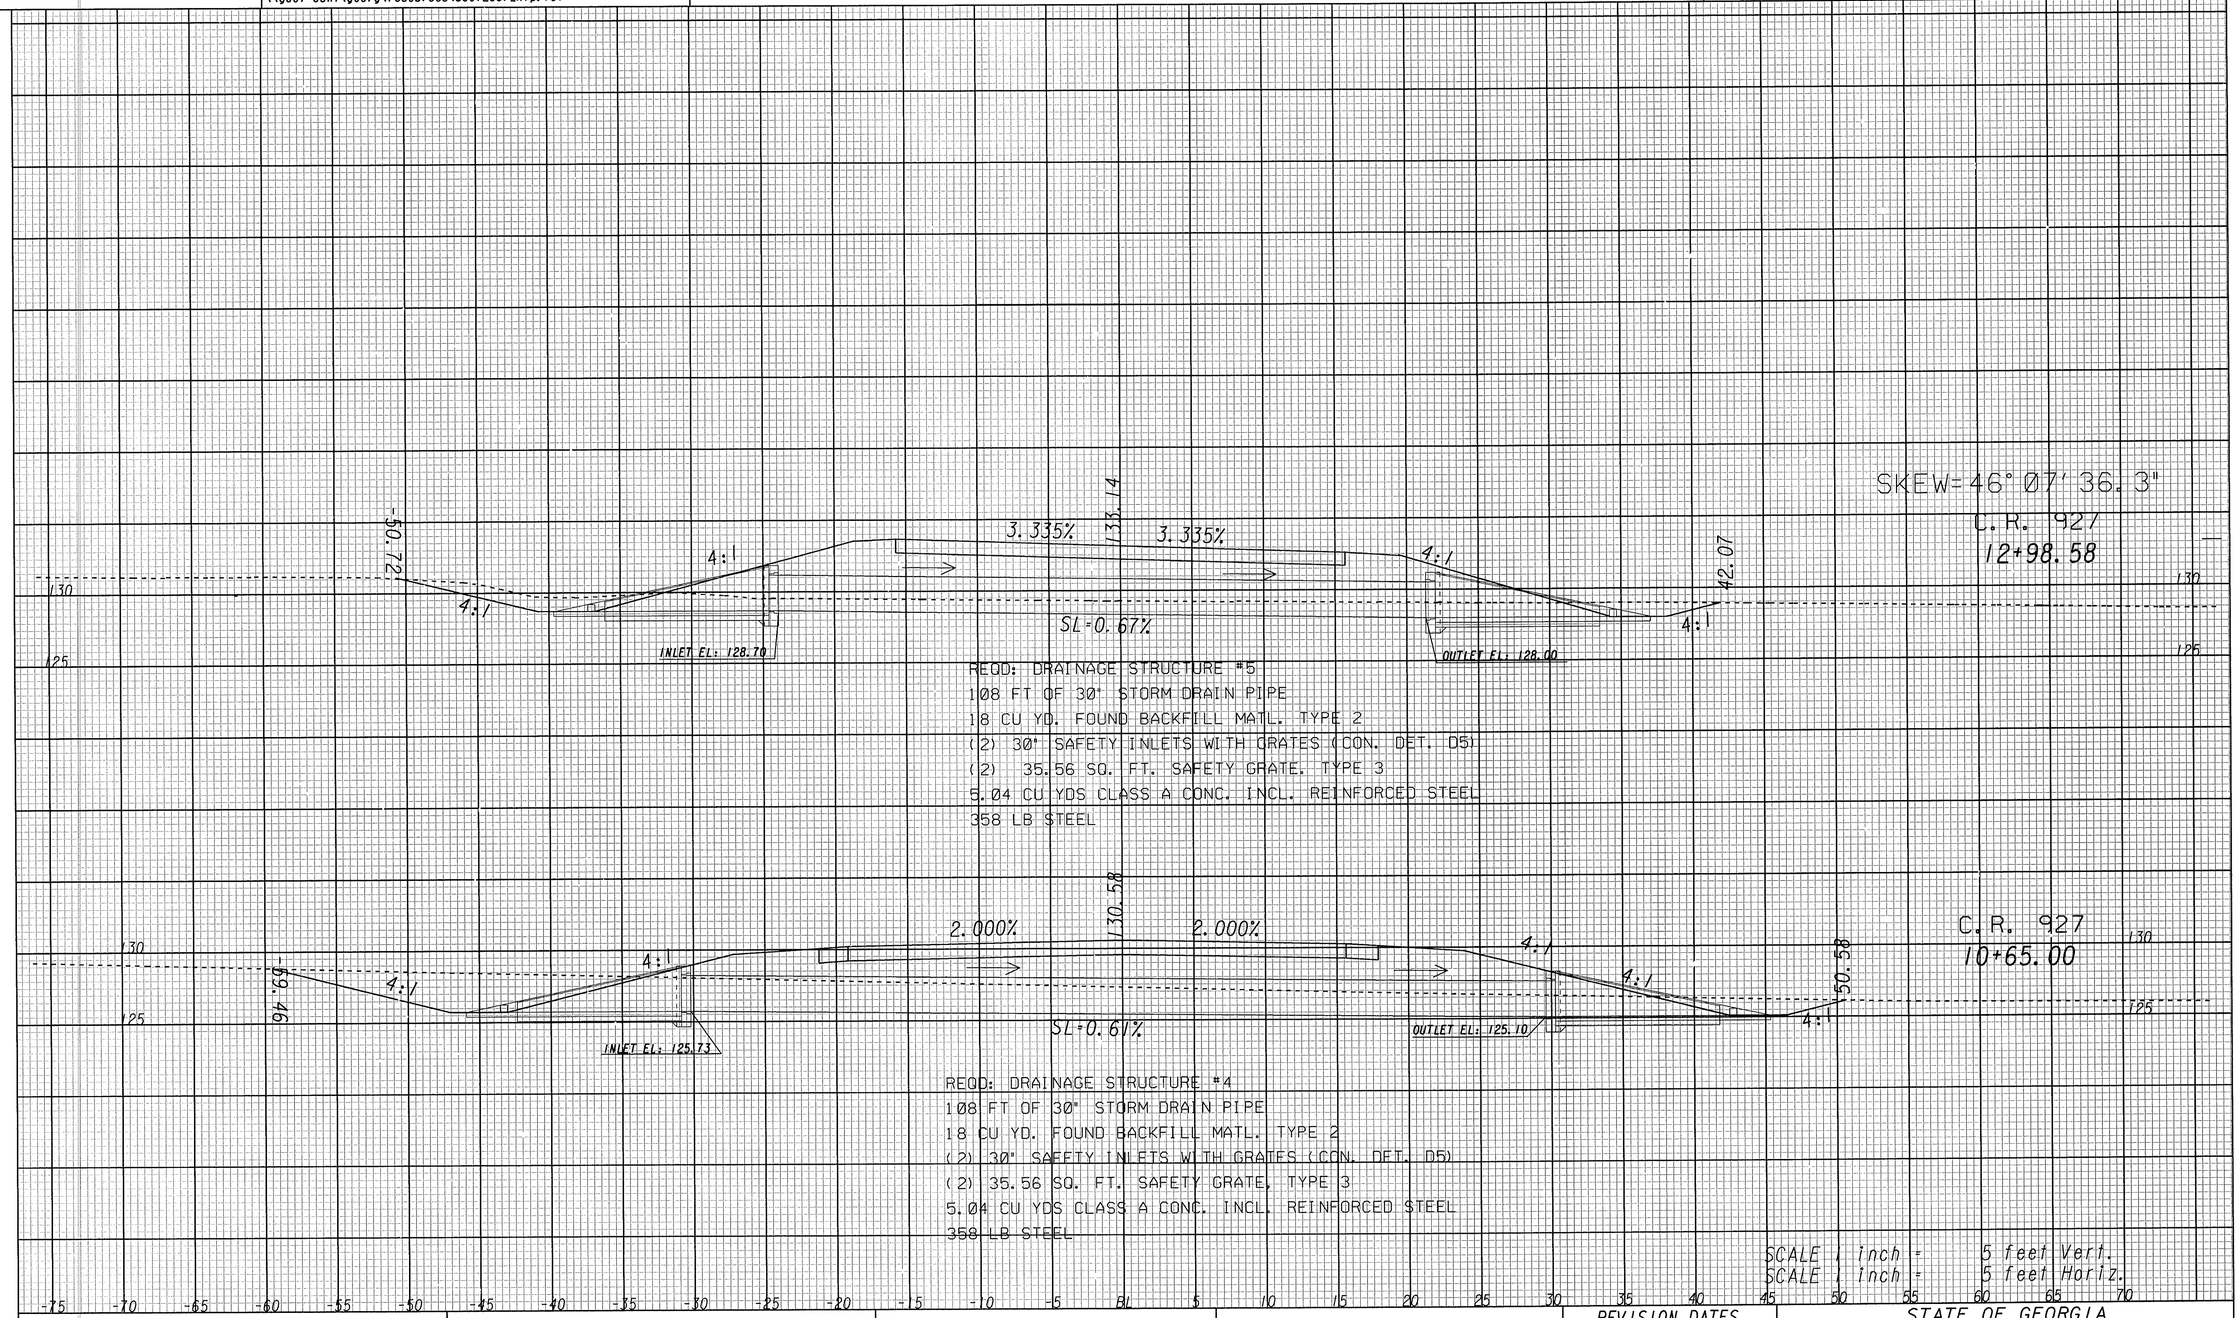

DRAINAGE CROSS SECTIONS

GEORGIA
DEPARTMENT OF TRANSPORTATION

REVISION DATES		

STATE OF GEORGIA
DEPARTMENT OF TRANSPORTATION
OFFICE: JESUP ROAD DESIGN
CROSS SECTIONS
DRAINAGE
SIDE ROAD

DRAWING No. 22-2

3/1/2007 SUKSEW

9/22/2010 10:46:35 AM \\GDOT-DSN\GOPLOT\GCF\D5_Klp5000-2.gcf tdent J:\DESIGN\0006077\DGN FILES\DRAINAGEXS_2.prf D5-Jesup