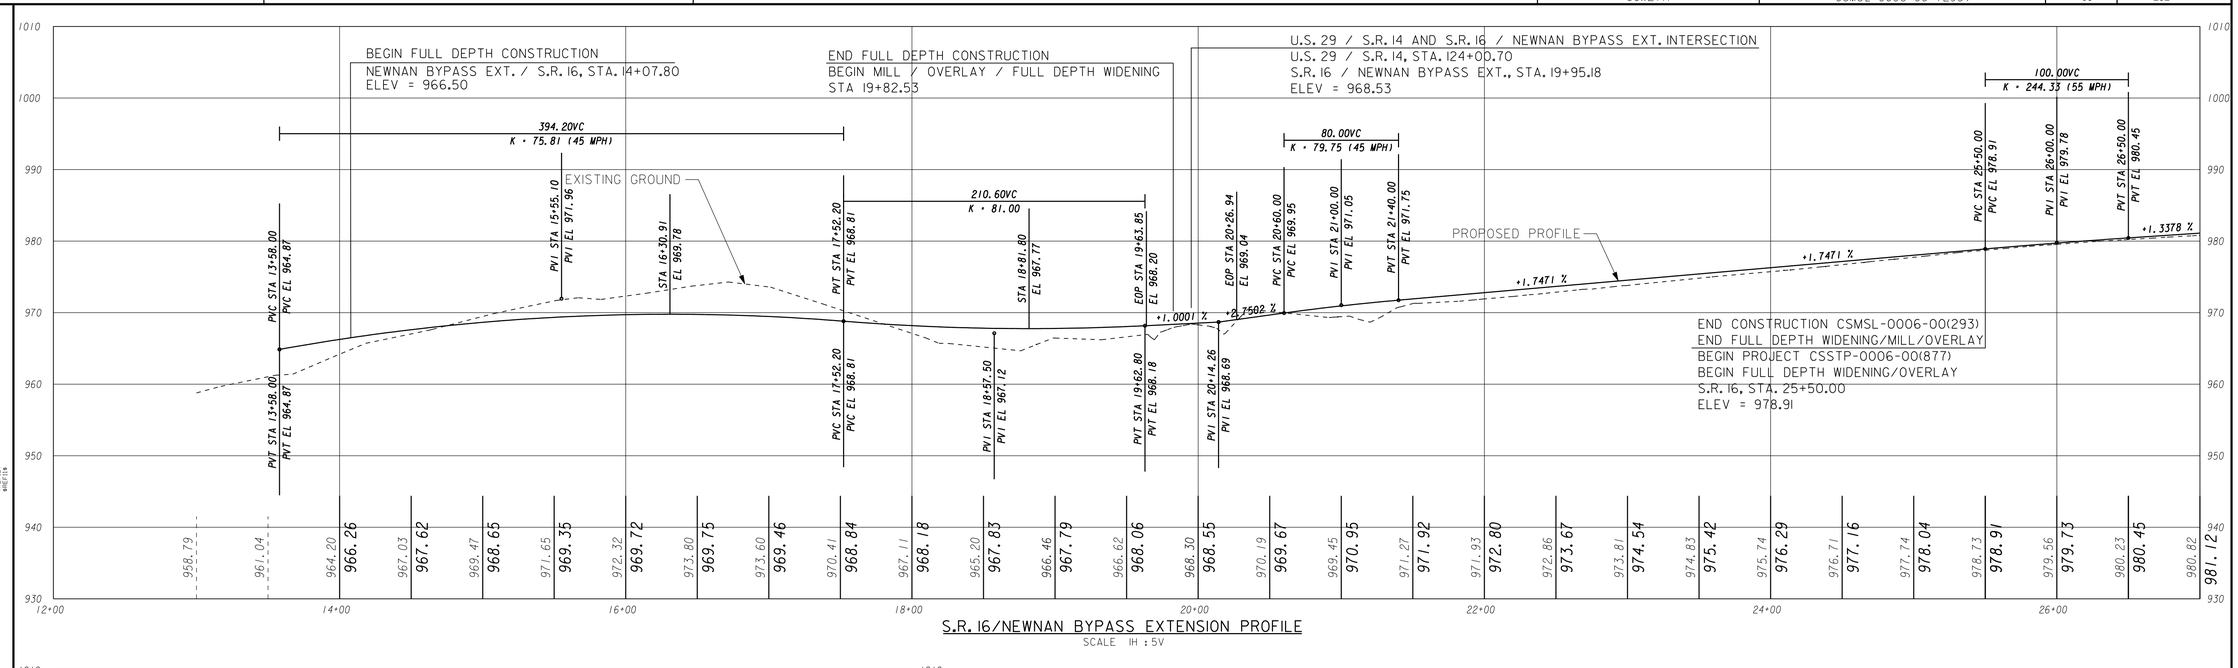

S.R. 16/NEWNAN BYPASS EXTENSION PROFILE
SCALE IH : 5V

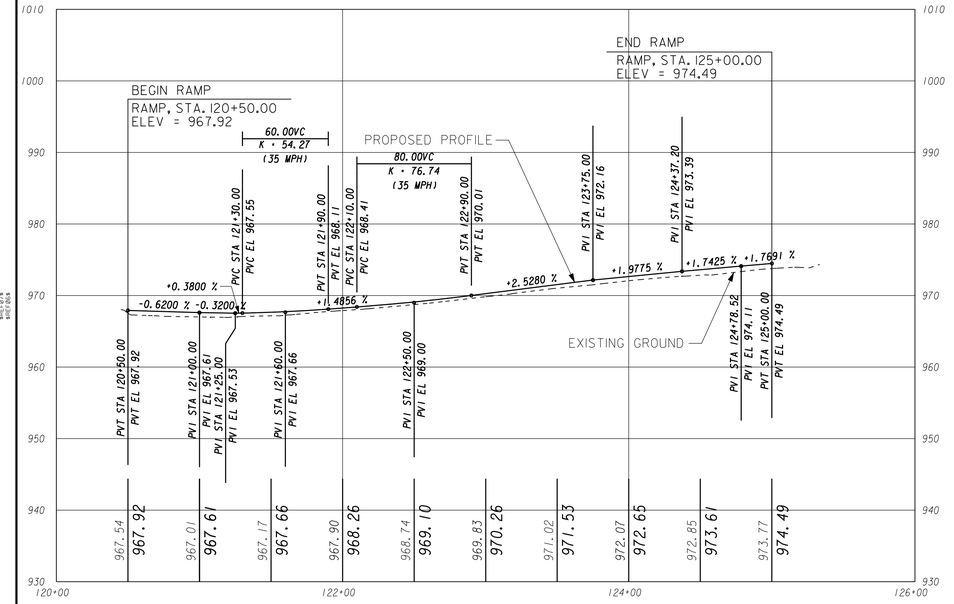

RAMP PROFILE
SCALE IH : 5V

VERTICAL DATUM: NAVD88

EXISTING/PROPOSED ELEVATION

EXISTING
PROPOSED

CHA
270 Peachtree St. NW, Suite 1500 • Atlanta, GA 30303-1283
Main: (678) 954-5000 • www.chacompanies.com

REVISION DATES

STATE OF GEORGIA
DEPARTMENT OF TRANSPORTATION
OFFICE: PROGRAM DELIVERY

MAINLINE PROFILE

PROJECT: CSMSL-0006-00(293)
COUNTY: COWETA

DRAWING No. 15-003