1/9/2014 1:21:21 PM	PRF	I:\13441\pl6293\mstn\final\pine_final_pl006293\006293DR05.dgn	COUNTY	PROJECT NUMBER	SHEET NO.	TOTAL SHEETS
USER:3008	V:\Projects\AGA\15795\MSTN\PI 0007694\FINAL\NB GDOT_SHADE.tbl		COWETA	CSMSL-0006-00 (293)	40	282

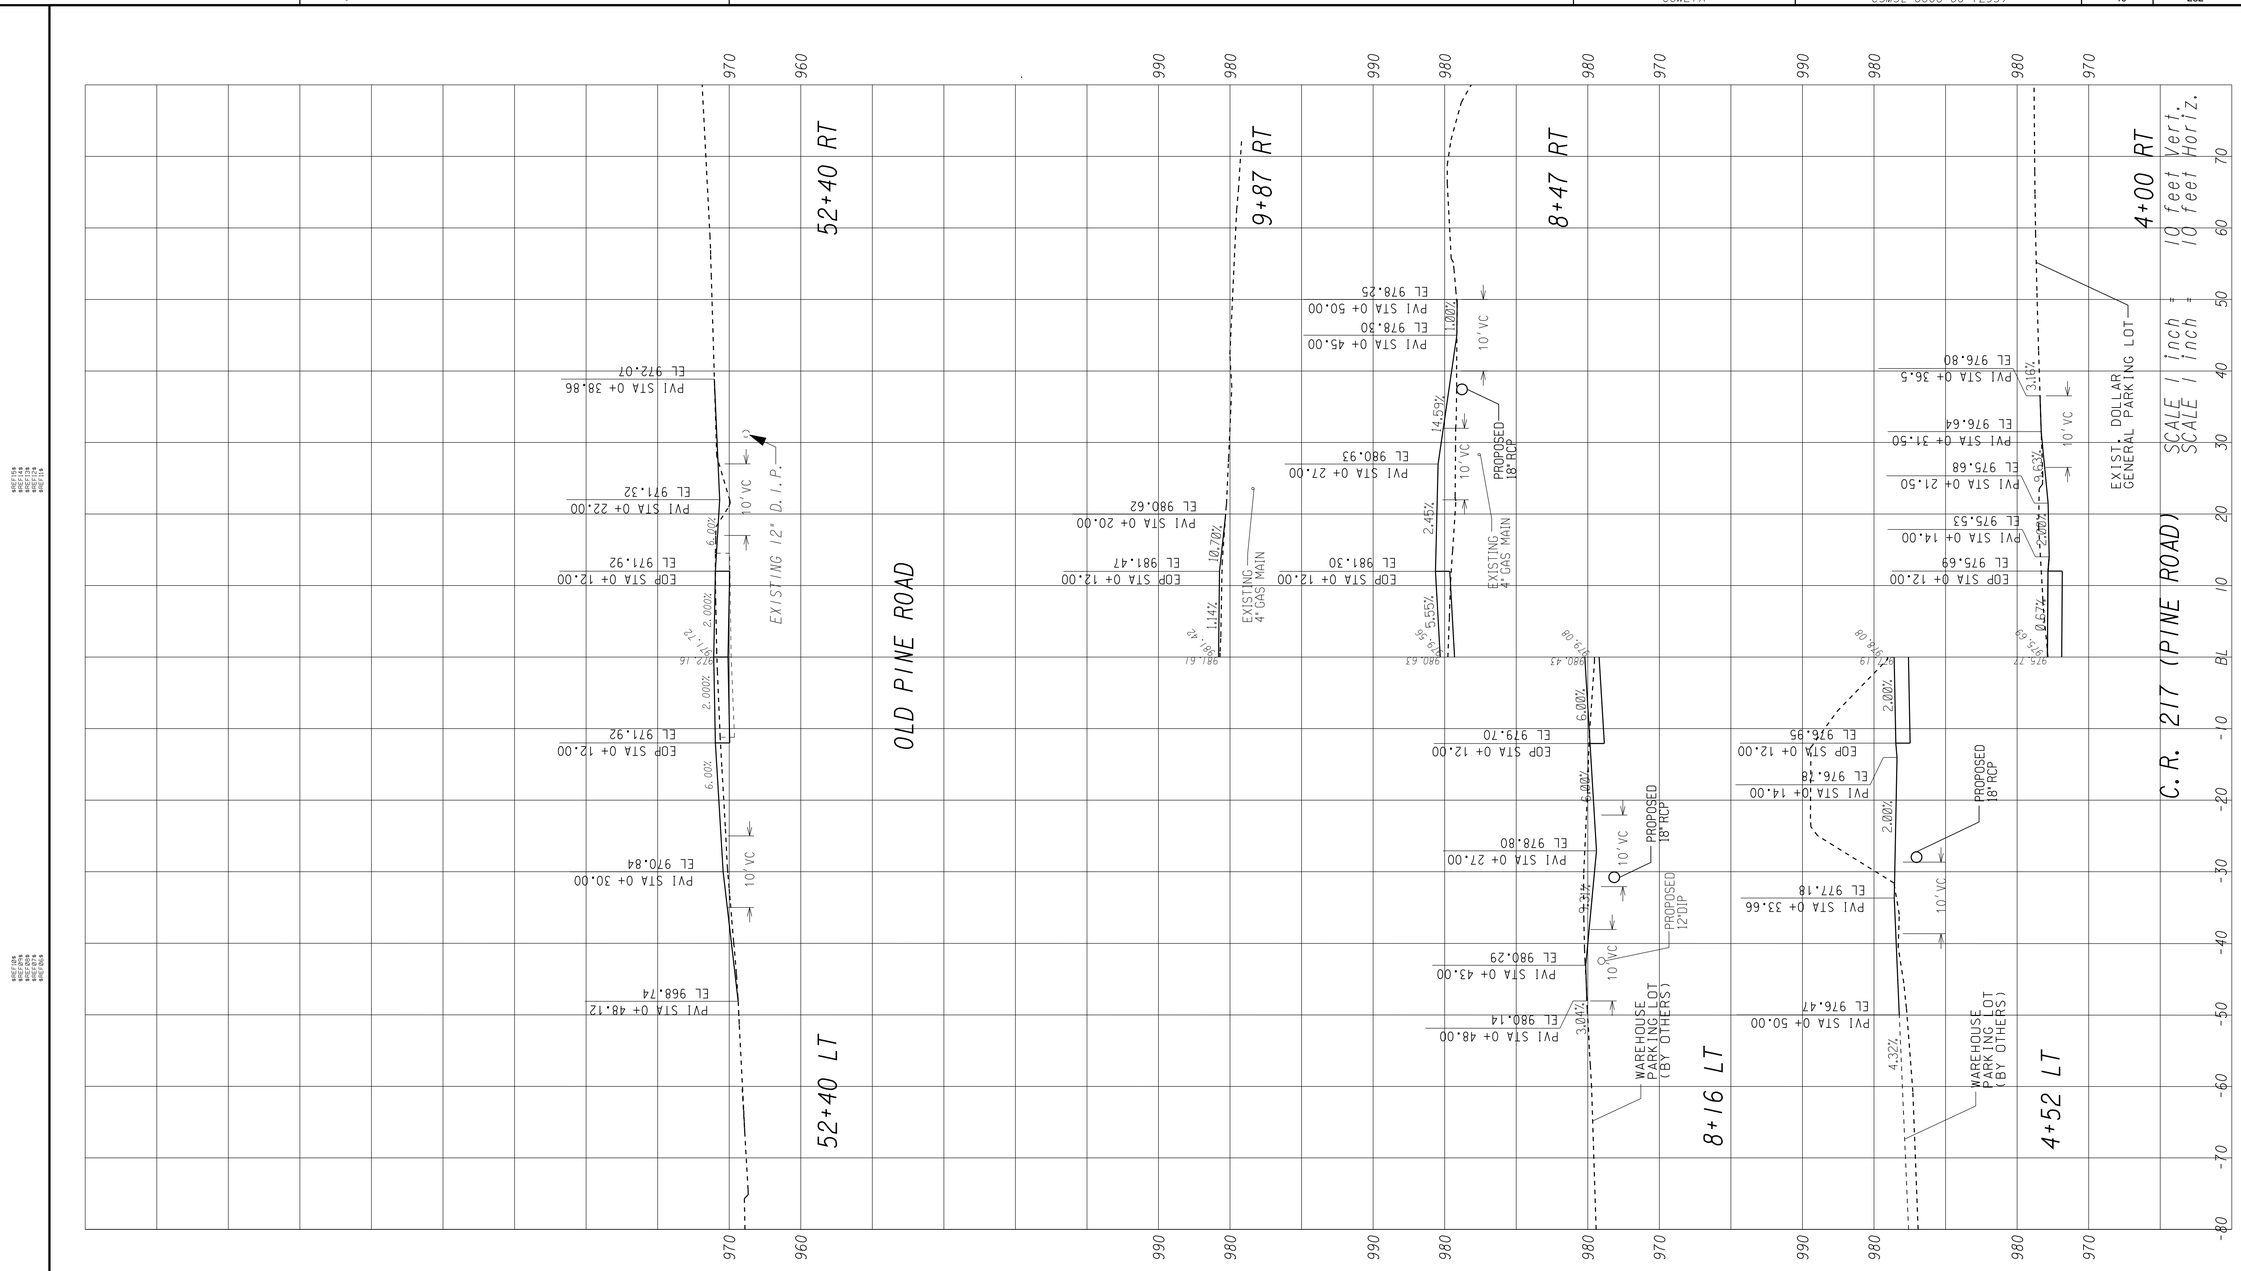

CHA
270 Peachtree St. NW, Suite 1500 • Atlanta, GA 30303-1283
Main: (678) 954-5000 • www.chacompanies.com

REVISION DATES		

STATE OF GEORGIA
DEPARTMENT OF TRANSPORTATION
OFFICE: PROGRAM DELIVERY

DRIVEWAY PROFILE

PROJECT: CSMSL-0006-00(293)
COUNTY: COWETA

DRAWING No. 17-005