VOID

CONTRACTOR NOTE:
ESA - SEE ENVIRONMENTAL RESOURCES IMPACT TABLE IN GENERAL NOTES FOR CONSTRUCTION RESTRICTIONS.

CONSTRUCTION STAGING NOTES

1. MAINTAIN TRAFFIC ON EXISTING U.S. 29 / S.R. 14 AND RAMP AS SHOWN.
2. CONSTRUCT U.S. 29 / S.R. 14 AS SHOWN.
3. CONSTRUCT TEMPORARY PAVEMENT ON RAMP FROM STA. 121+75, LT. TO STA. 124+30, LT.
4. UNDER TRAFFIC, MILL AND LEVEL EXISTING SOUTHBOUND U.S. 29 / S.R. 14 AS NECESSARY TO MAINTAIN POSITVE DRAINAGE. ENSURE CROSS SLOPE IS MAINTAINED ACROSS EACH LANE TO AVOID TRAFFIC TRAVELING OVER UNEVEN PAVEMENT.
5. INSTALL PROPOSED STORM DRAIN SYSTEM G AND RIP RAP AT OUTLET.
6. MAINTAIN ACCESS TO ALL COMMERCIAL AND RESIDENTIAL PROPERTIES AT ALL TIMES.

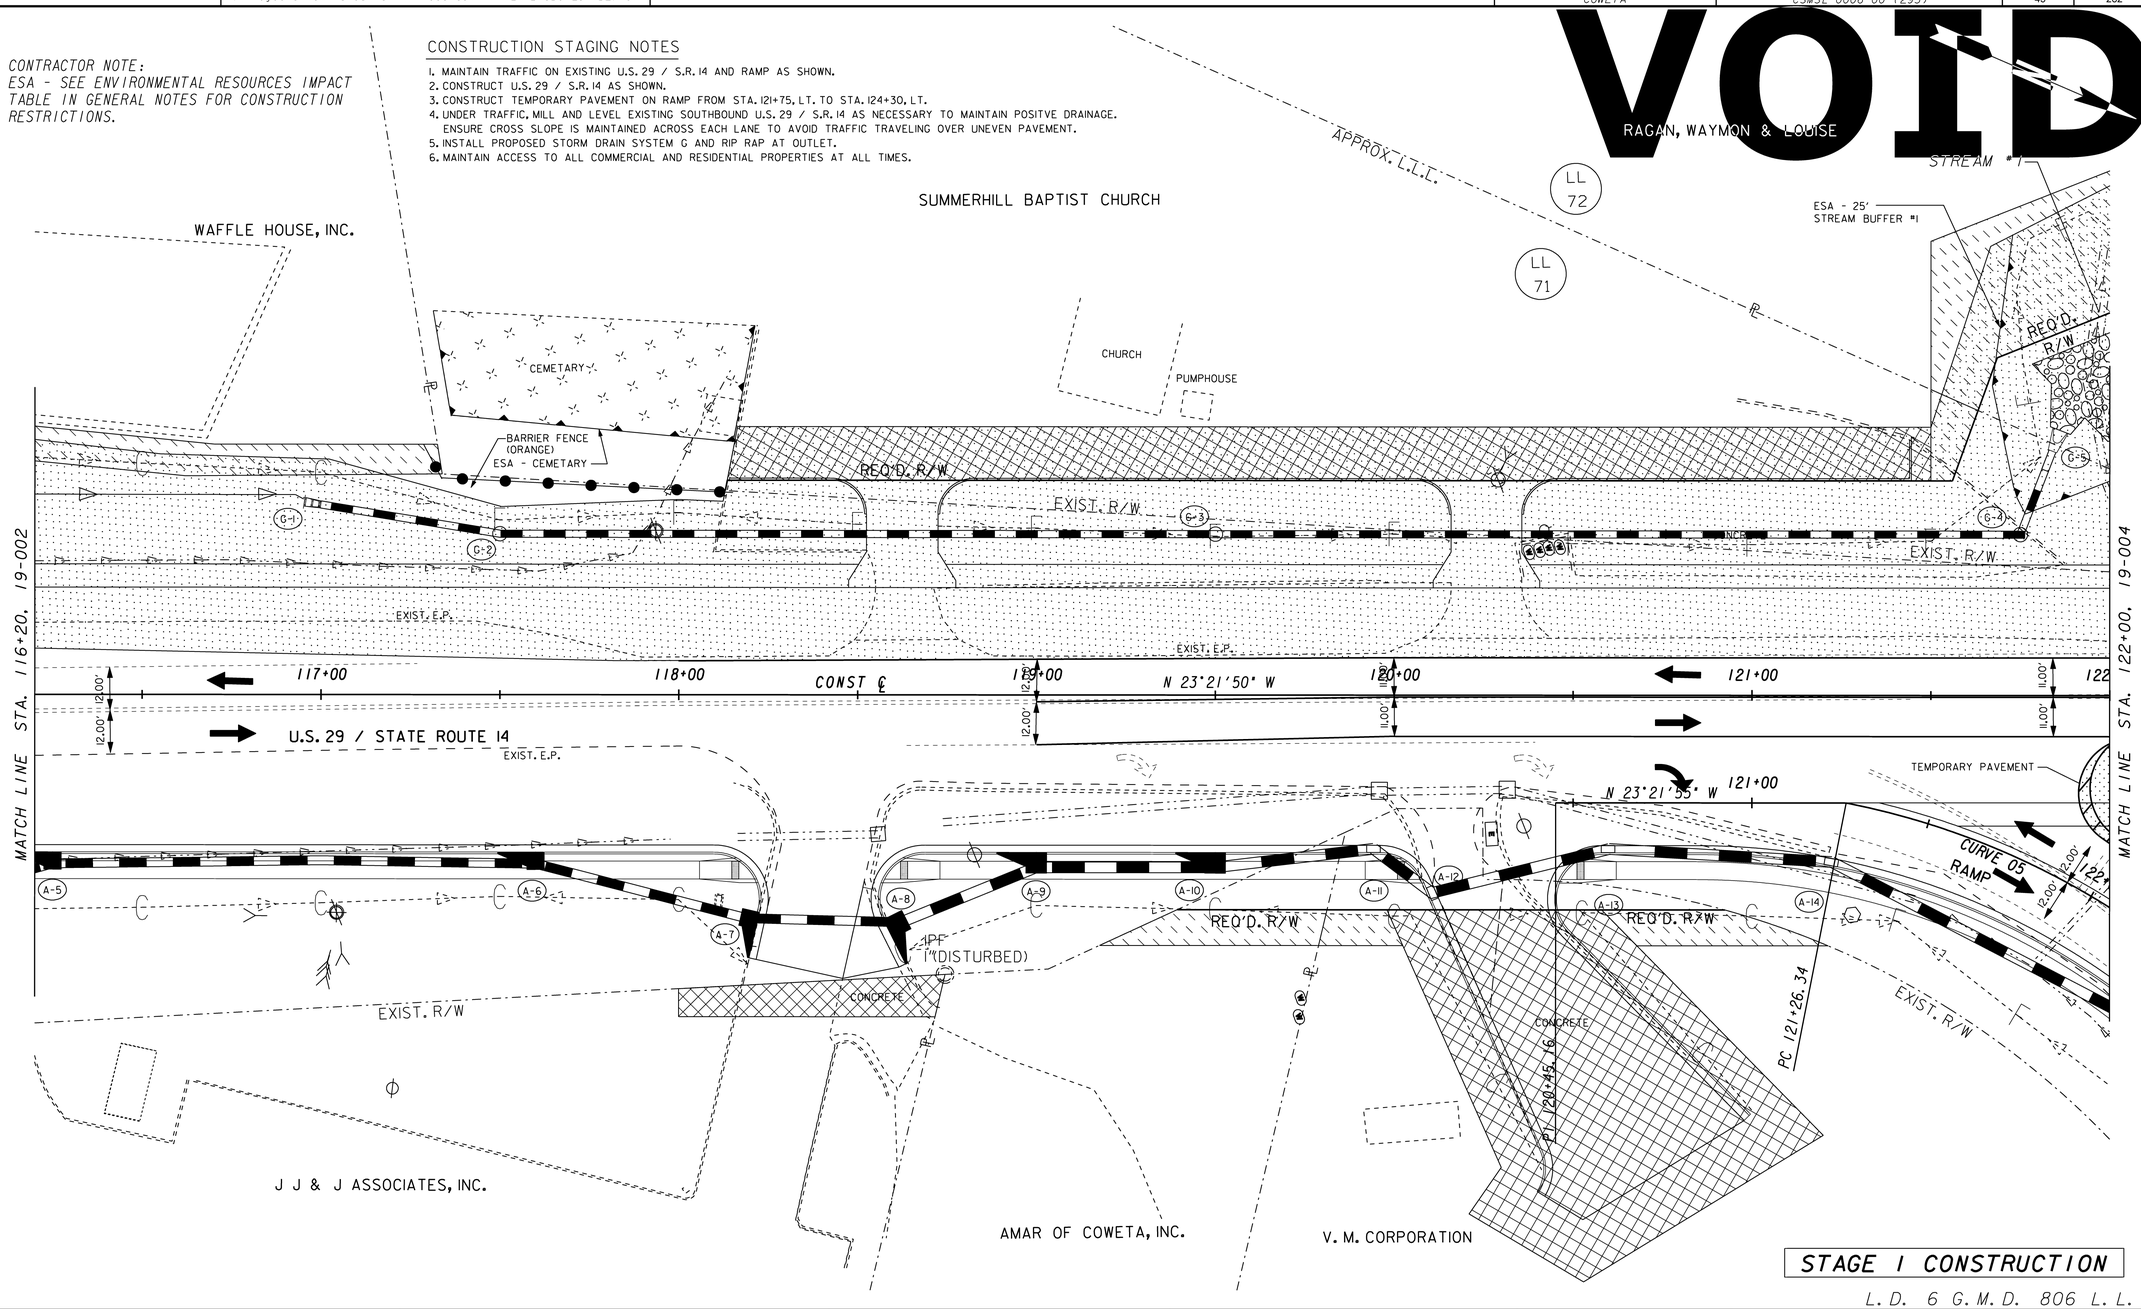

STAGE 1 CONSTRUCTION

L.D. 6 G.M.D. 806 L.L. 71

DIRECTION OF TWO-WAY TRAFFIC

STAGE 1 CONSTRUCTION

TEMPORARY PAVEMENT

CHA
270 Peachtree St. NW, Suite 1500 • Atlanta, GA 30303-1283
Main: (678) 954-5000 • www.chacompanies.com

SCALE IN FEET
0 20 40 80

REVISION DATES

STATE OF GEORGIA
DEPARTMENT OF TRANSPORTATION
OFFICE: PROGRAM DELIVERY

CONSTRUCTION STAGING PLAN STA. 116+20 TO STA. 122+00

PROJECT: CSMSL-0006-00(293)
COUNTY: COWETA

DRAWING No. 19-003

GPLN