1/9/2014 1:23:27 PM	PRF	I:\I344I\pI6293\mstn\final\pIne_final_pI006293\006293SXII.dgn	COUNTY	PROJECT NUMBER	SHEET NO.	TOTAL SHEETS
USER:3008	V:\Projects\AGA\I5795\MSTN\PI 0007694\FINAL\NB GDOT_SHADE.tbl		COWETA	CSMSL-0006-00 (293)	51	282

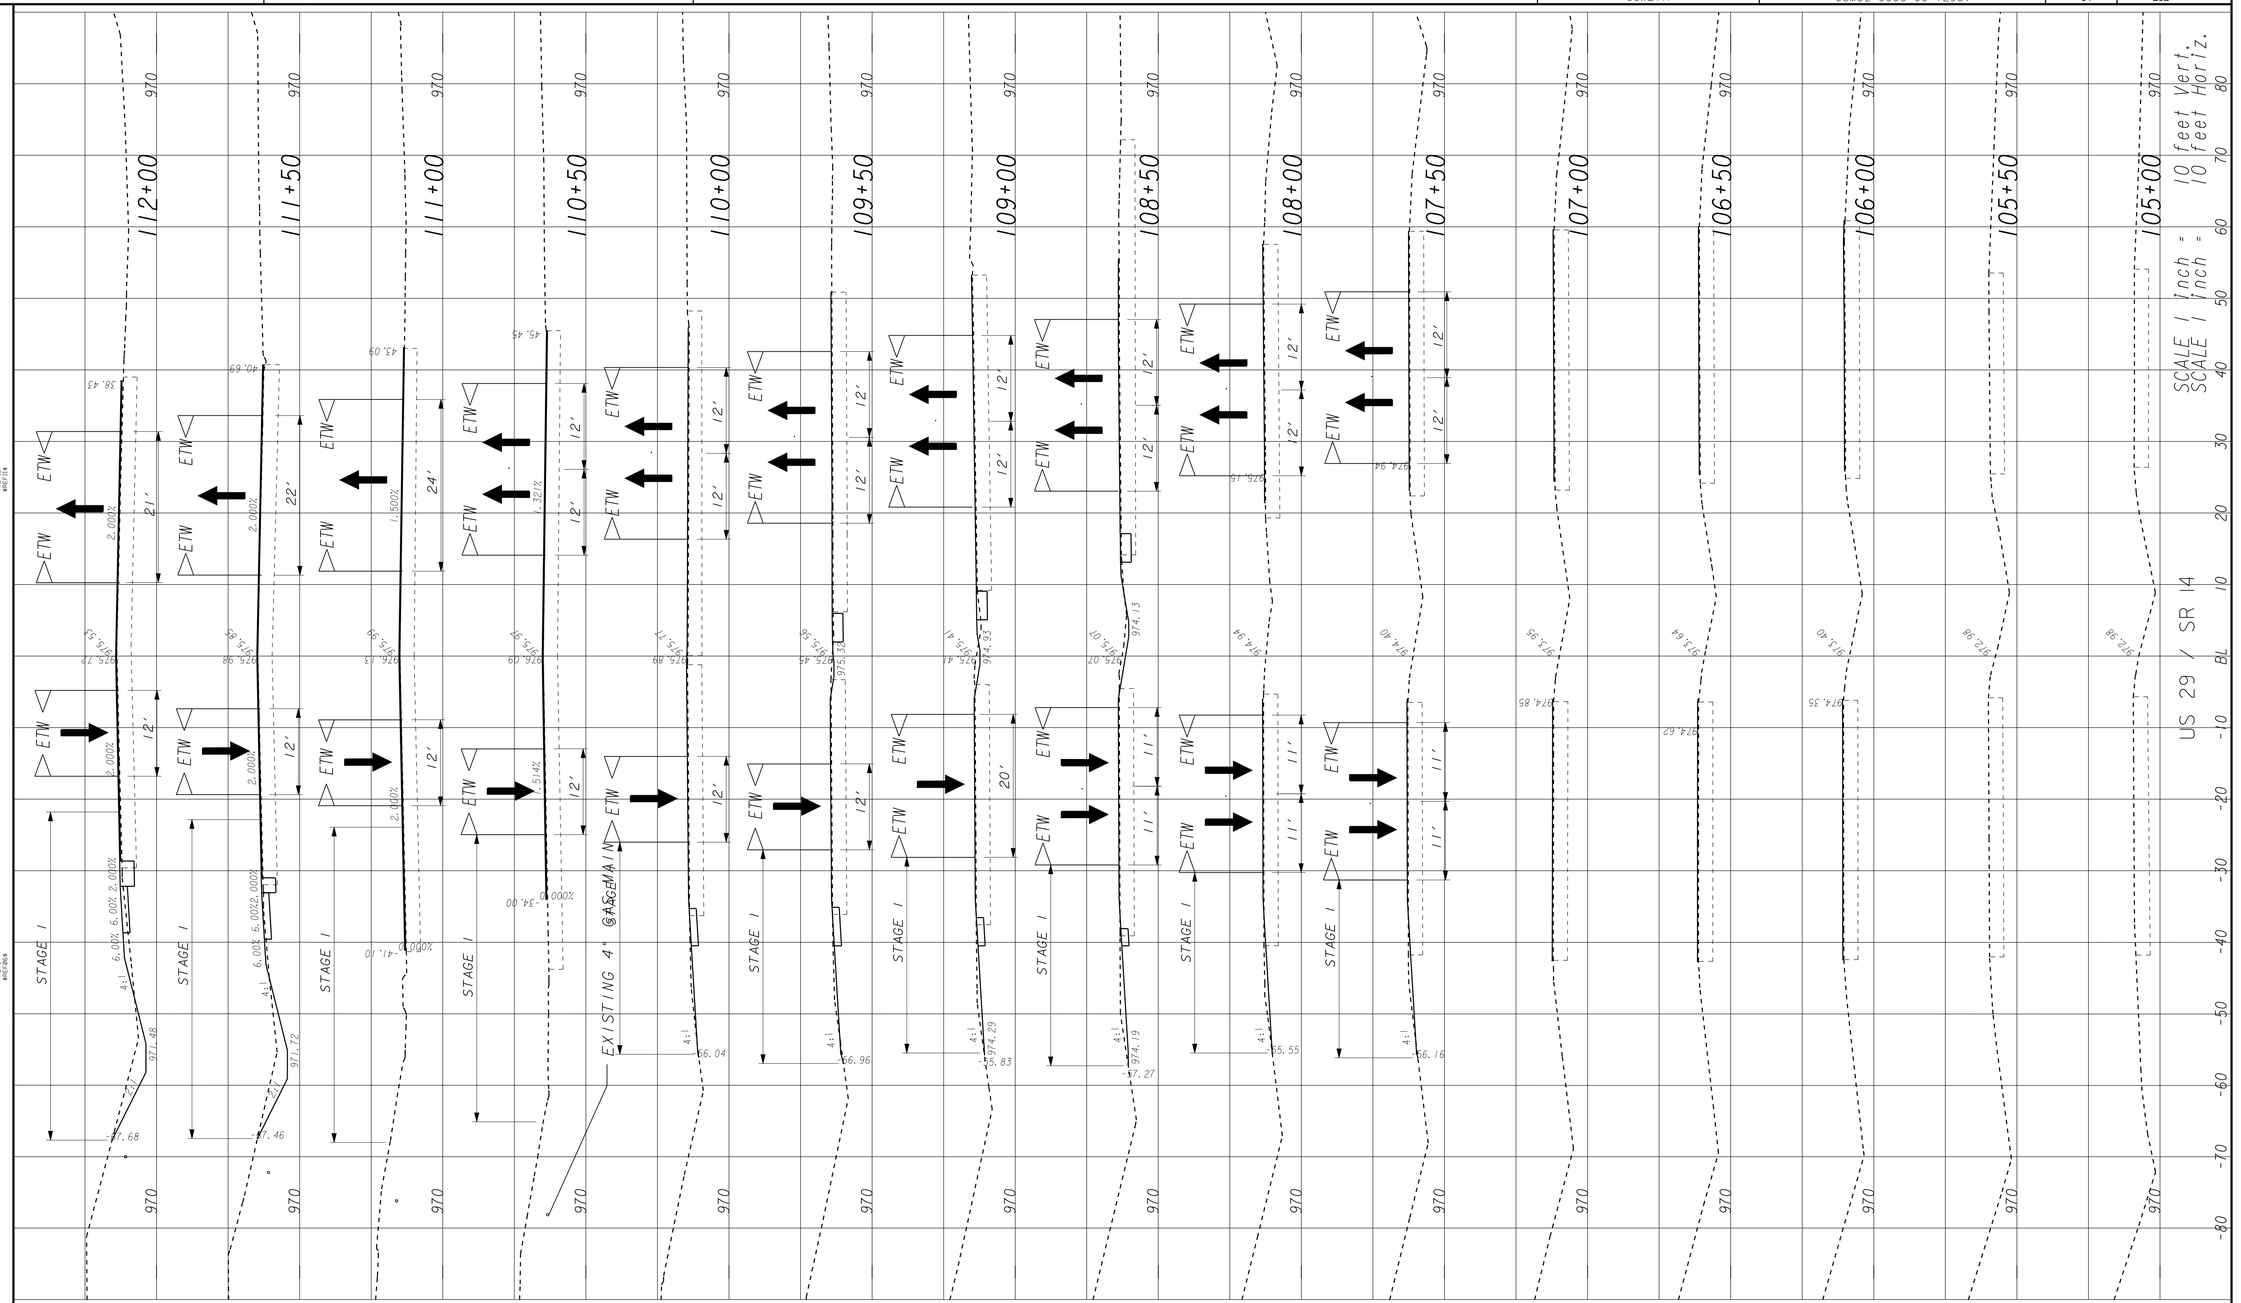

LEGEND:

- FULL DEPTH RECONSTRUCTION
- TEMPORARY PAVEMENT

CHA
270 Peachtree St. NW, Suite 1500 • Atlanta, GA 30303-1283
Main: (678) 954-5000 • www.chacompanies.com

STAGE I CONSTRUCTION

REVISION DATES

STATE OF GEORGIA
DEPARTMENT OF TRANSPORTATION
OFFICE: PROGRAM DELIVERY

CONST. STAGING CROSS SECTIONS STA. 105+00 TO STA. 112+00

PROJECT: CSMSL-0006-00(293)
COUNTY: COWETA

DRAWING No. 19-011