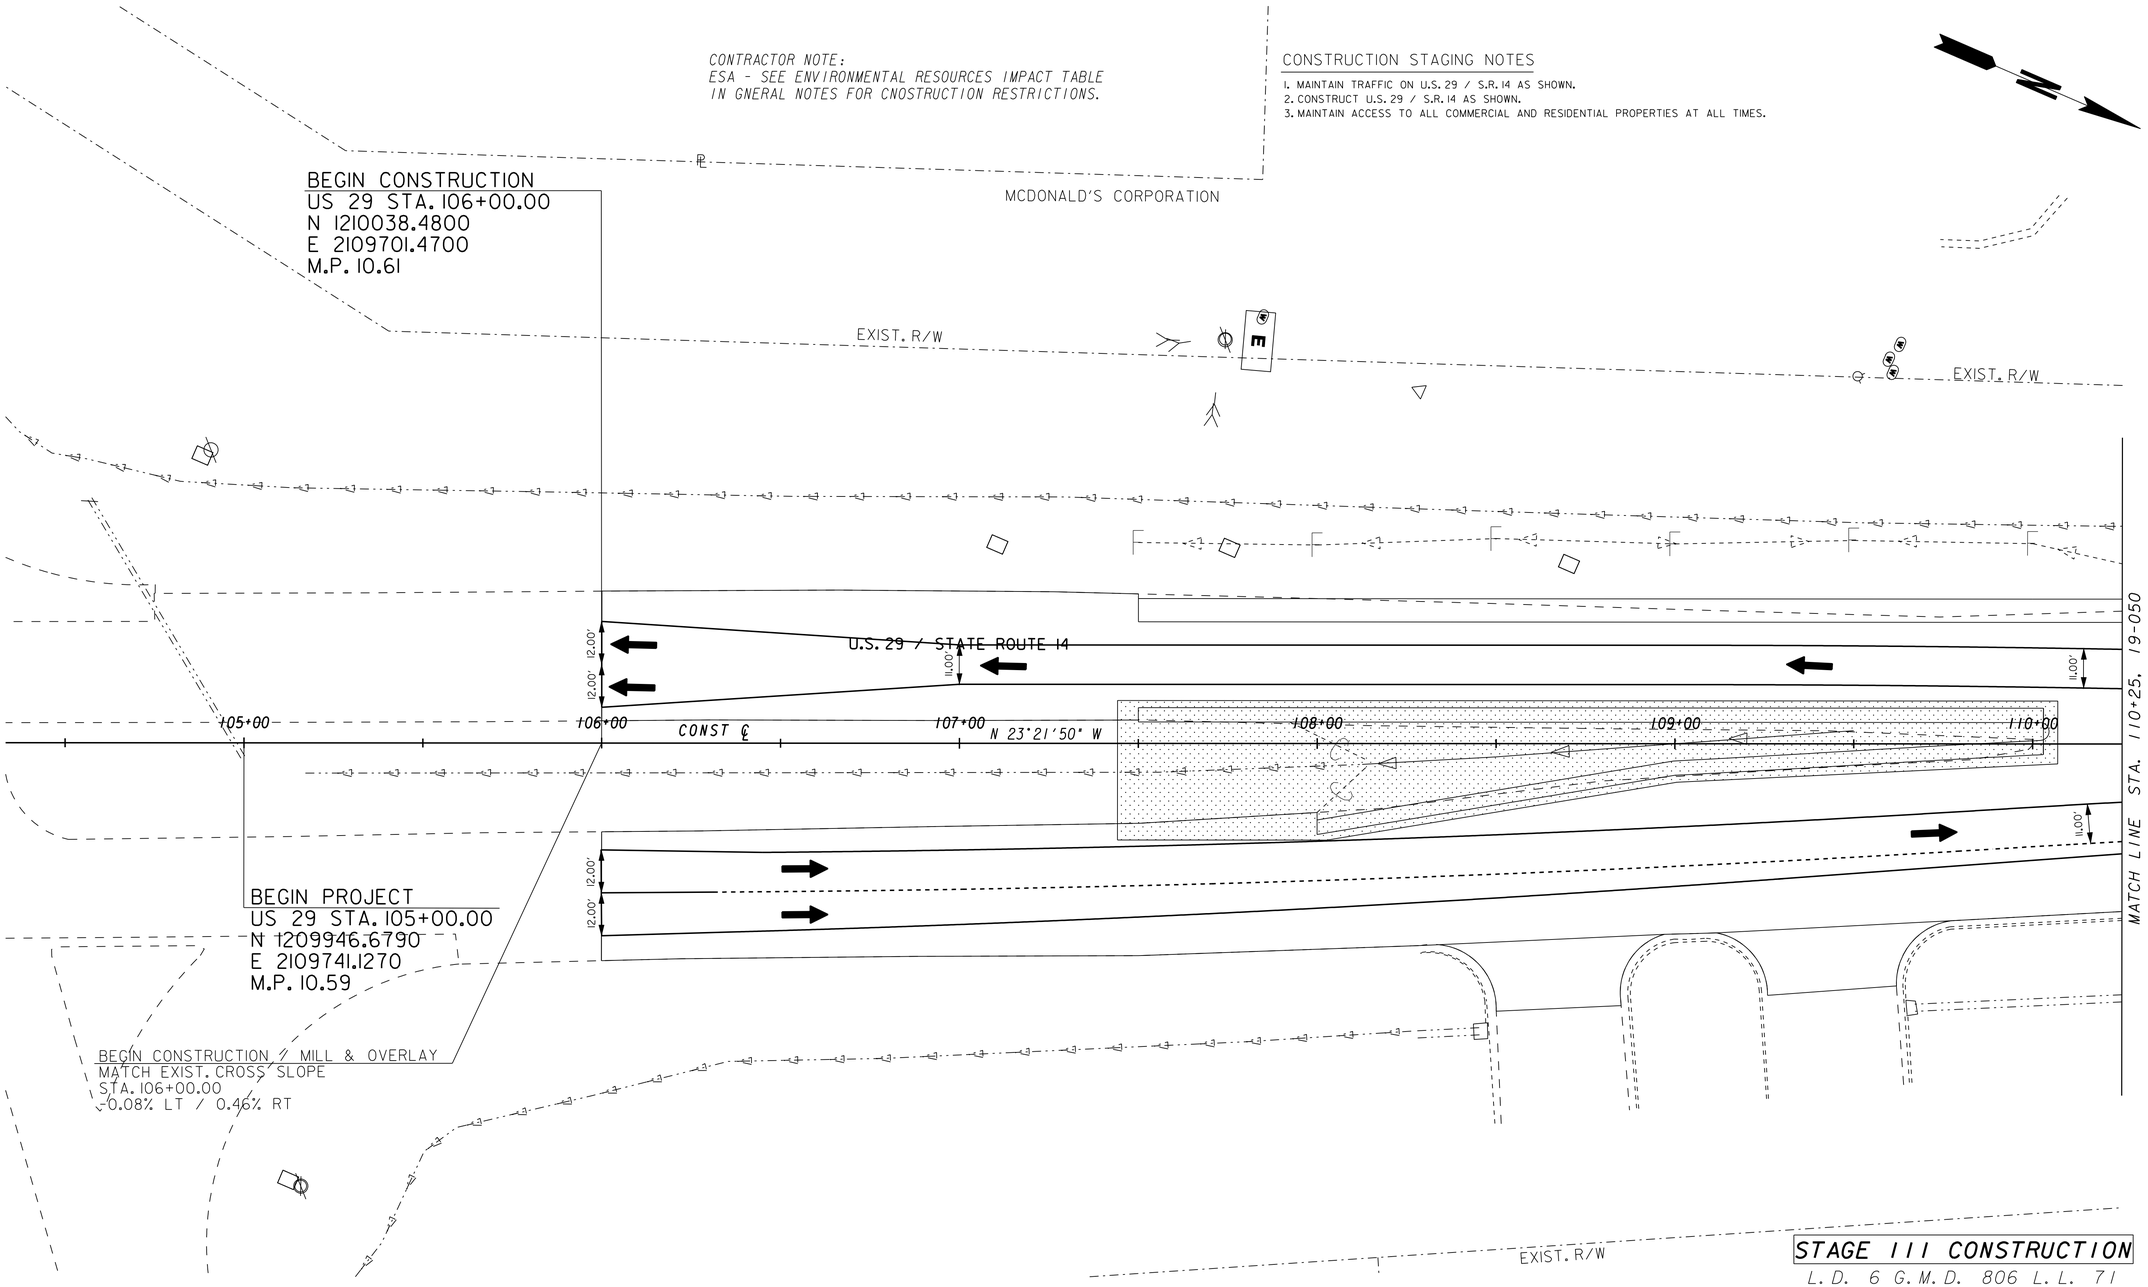


DIRECTION OF TWO-WAY TRAFFIC

STAGE 3 CONSTRUCTION

TEMPORARY PAVEMENT

CHA
270 Peachtree St. NW, Suite 1500 • Atlanta, GA 30303-1283
Main: (678) 954-5000 • www.chacompanies.com

SCALE IN FEET
0 20 40 80

REVISION DATES

STATE OF GEORGIA
DEPARTMENT OF TRANSPORTATION
OFFICE: PROGRAM DELIVERY

# CONSTRUCTION STAGING PLAN STA. 106+00 TO STA. 110+25

PROJECT: CSMSL-0006-00(293)
COUNTY: COWETA

DRAWING No. 19-049