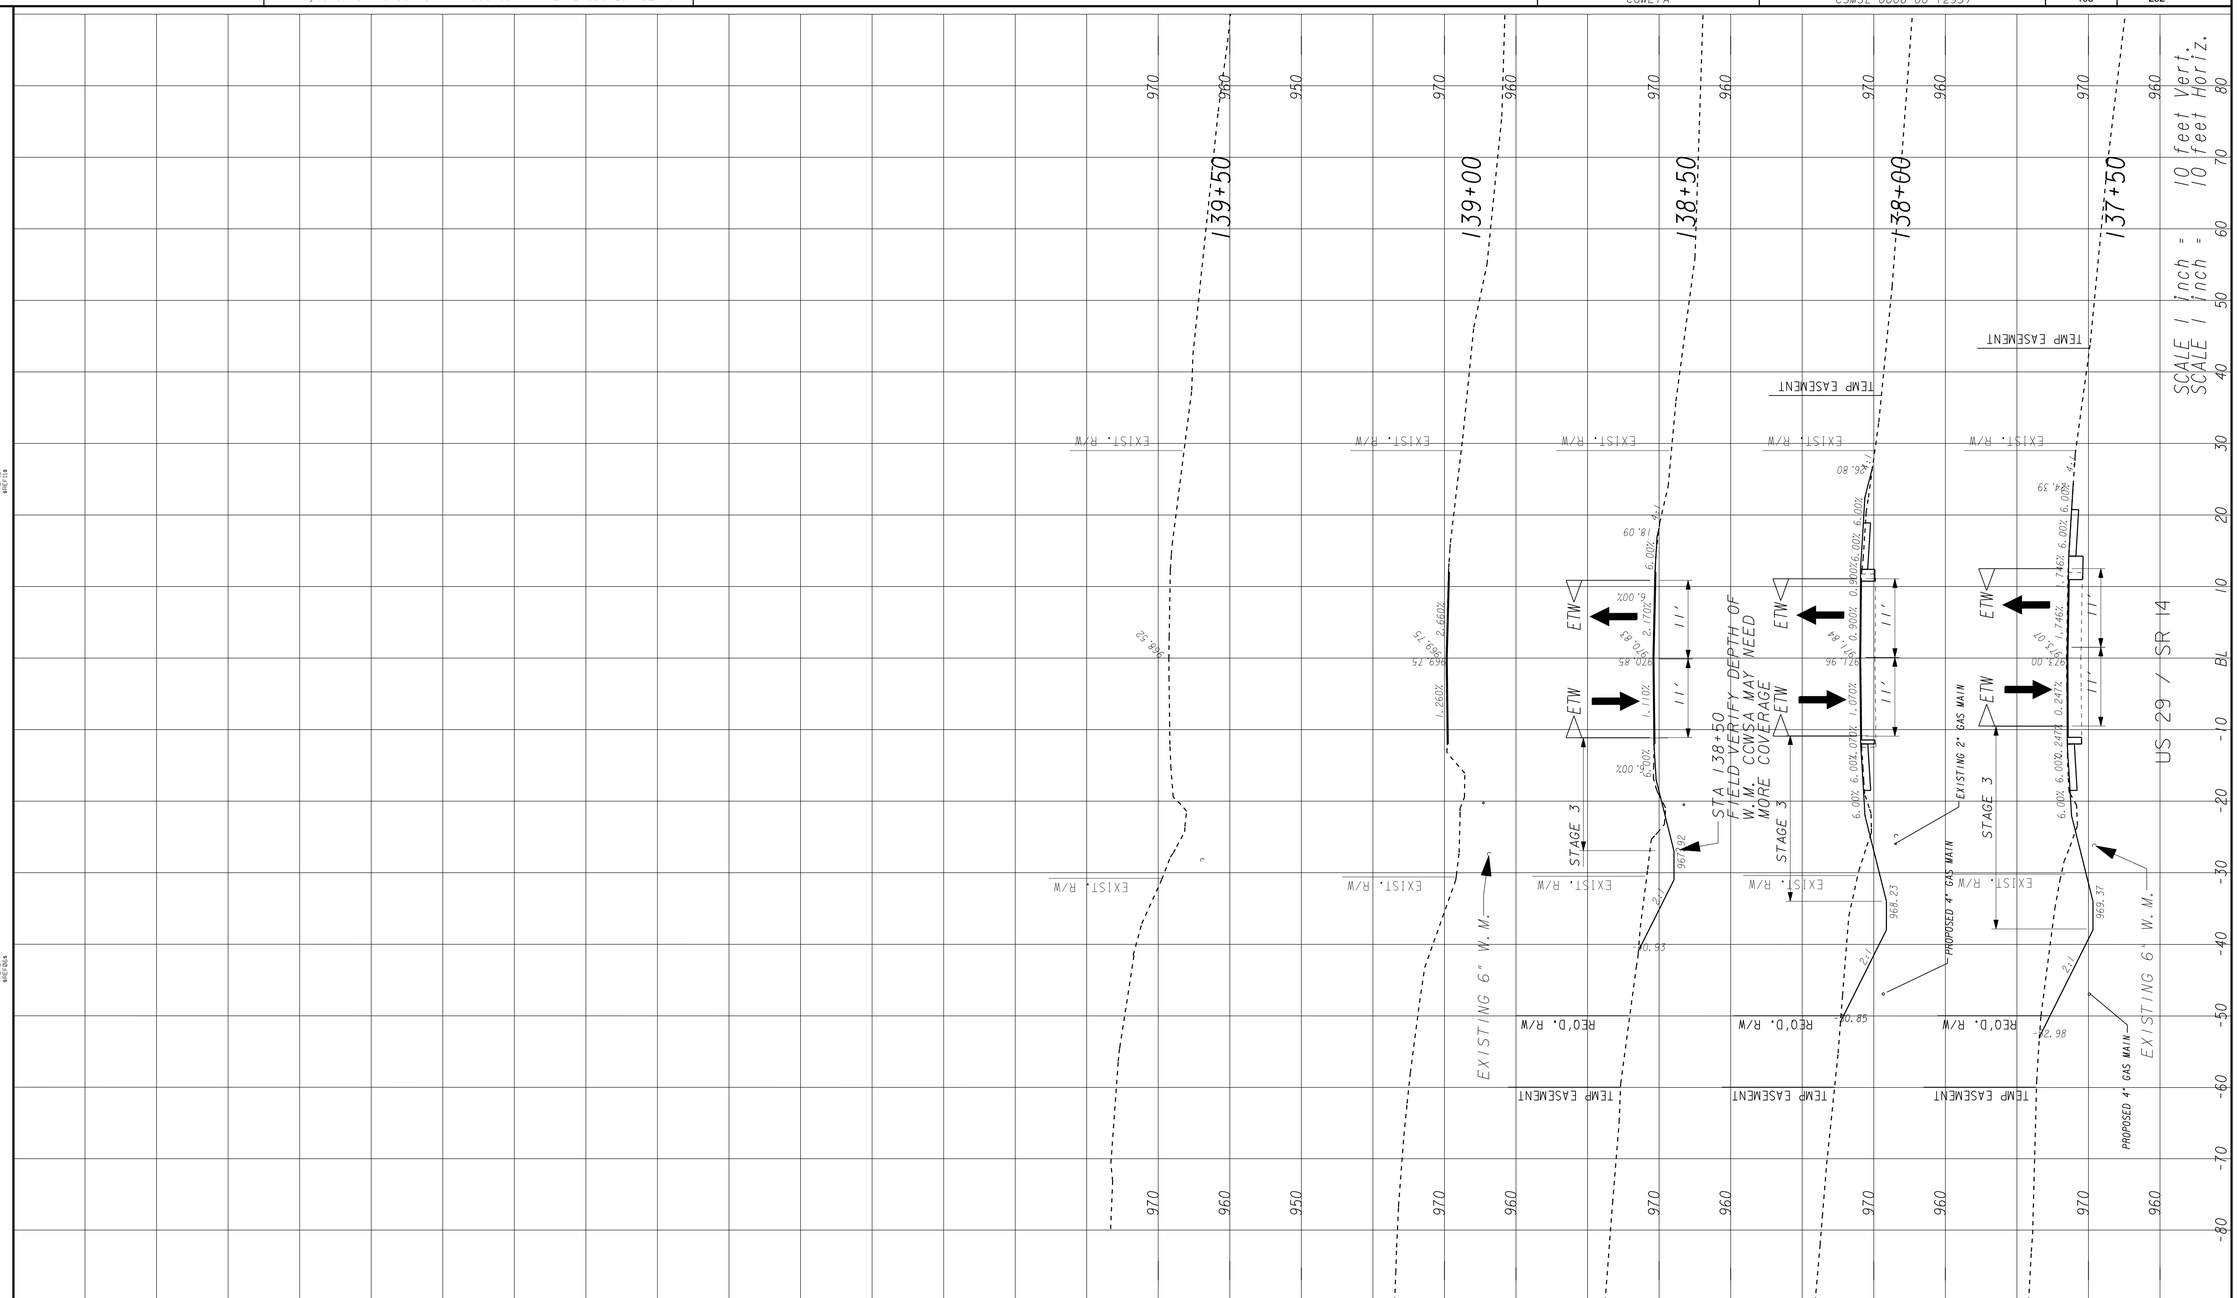

LEGEND:

- FULL DEPTH RECONSTRUCTION
- TEMPORARY PAVEMENT

CHA
270 Peachtree St. NW, Suite 1500 • Atlanta, GA 30303-1283
Main: (678) 954-5000 • www.chacompanies.com

STAGE 3 CONSTRUCTION

REVISION DATES

STATE OF GEORGIA
DEPARTMENT OF TRANSPORTATION
OFFICE: PROGRAM DELIVERY

CONST. STAGING CROSS SECTIONS STA. 137+50 TO STA. 139+50

PROJECT: CSMSL-0006-00(293)
COUNTY: COWETA

DRAWING No. 19-065

GPLN