COUNTY	PROJECT NUMBER	SHEET NO.	TOTAL SHEETS
COWETA	CSMSL-0006-00 (293)	107	282

USE ON CONSTRUCTION 5-8-2014

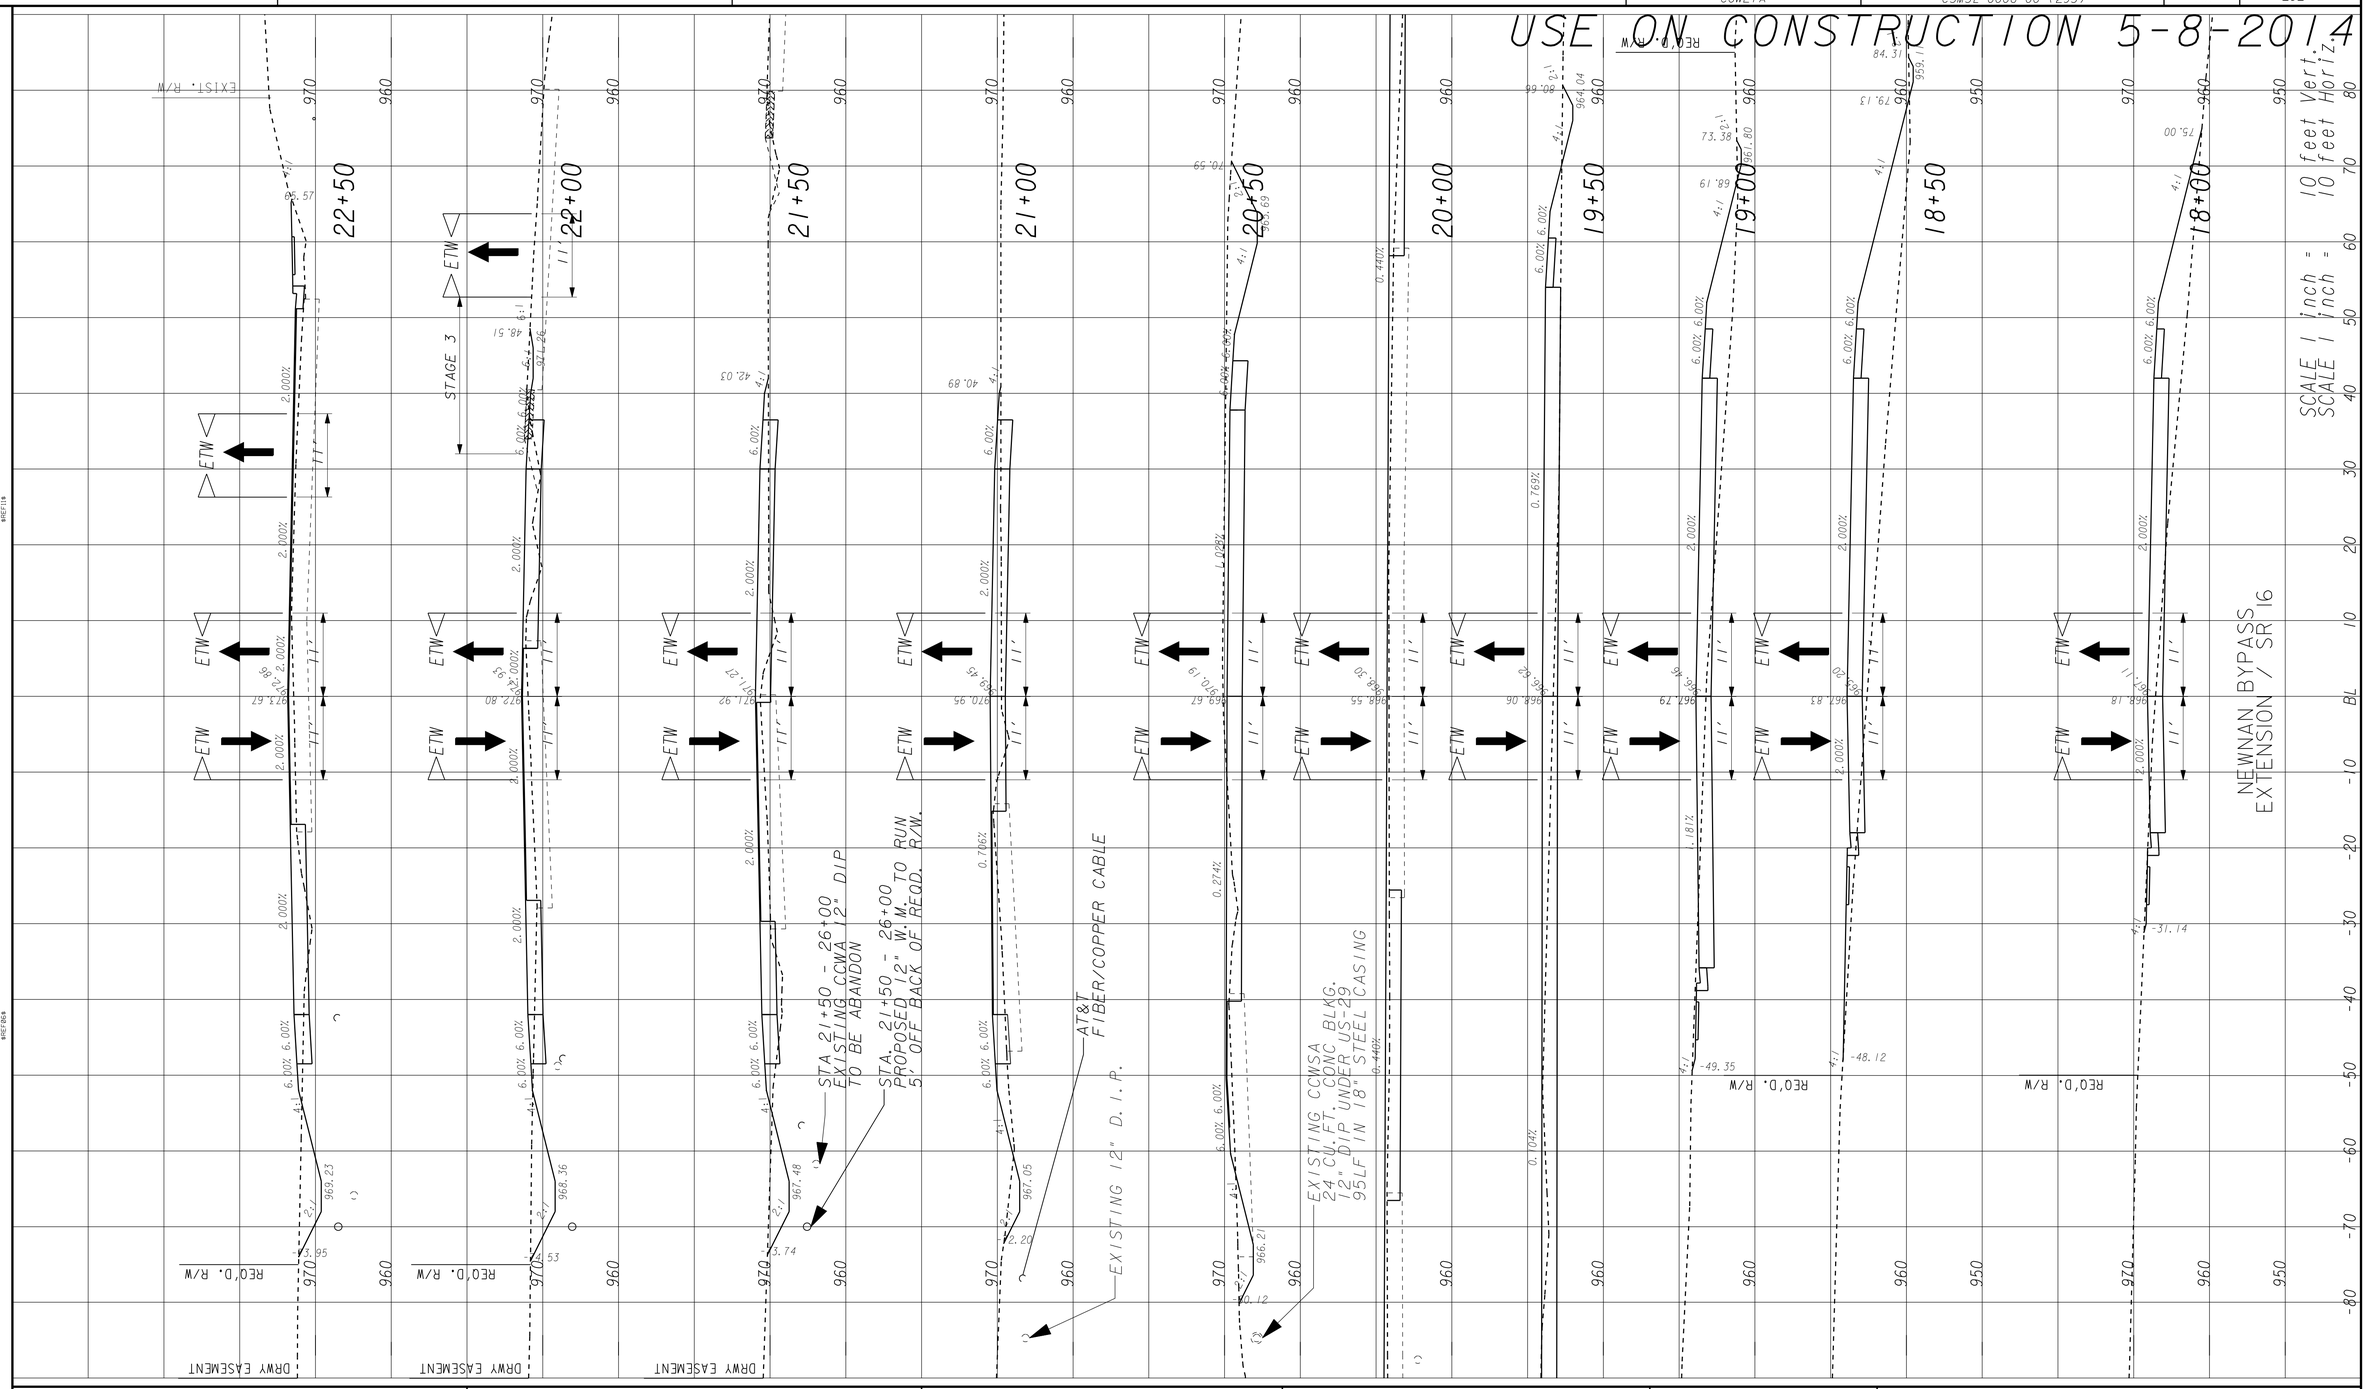

LEGEND:

FULL DEPTH RECONSTRUCTION

TEMPORARY PAVEMENT

CHA
270 Peachtree St. NW, Suite 1500 • Atlanta, GA 30303-1283
Main: (678) 954-5000 • www.chacompanies.com

STAGE 3 CONSTRUCTION

REVISION DATES
5/8/14

STATE OF GEORGIA
DEPARTMENT OF TRANSPORTATION
OFFICE: PROGRAM DELIVERY

CONST. STAGING CROSS SECTIONS STA. 18+00 TO STA. 22+50

PROJECT: CSMSL-0006-00(293)
COUNTY: COWETA

DRAWING No. 19-067