COUNTY	PROJECT NUMBER	SHEET NO.	TOTAL SHEETS
COWETA	CSMSL-0006-00 (293)	120	282

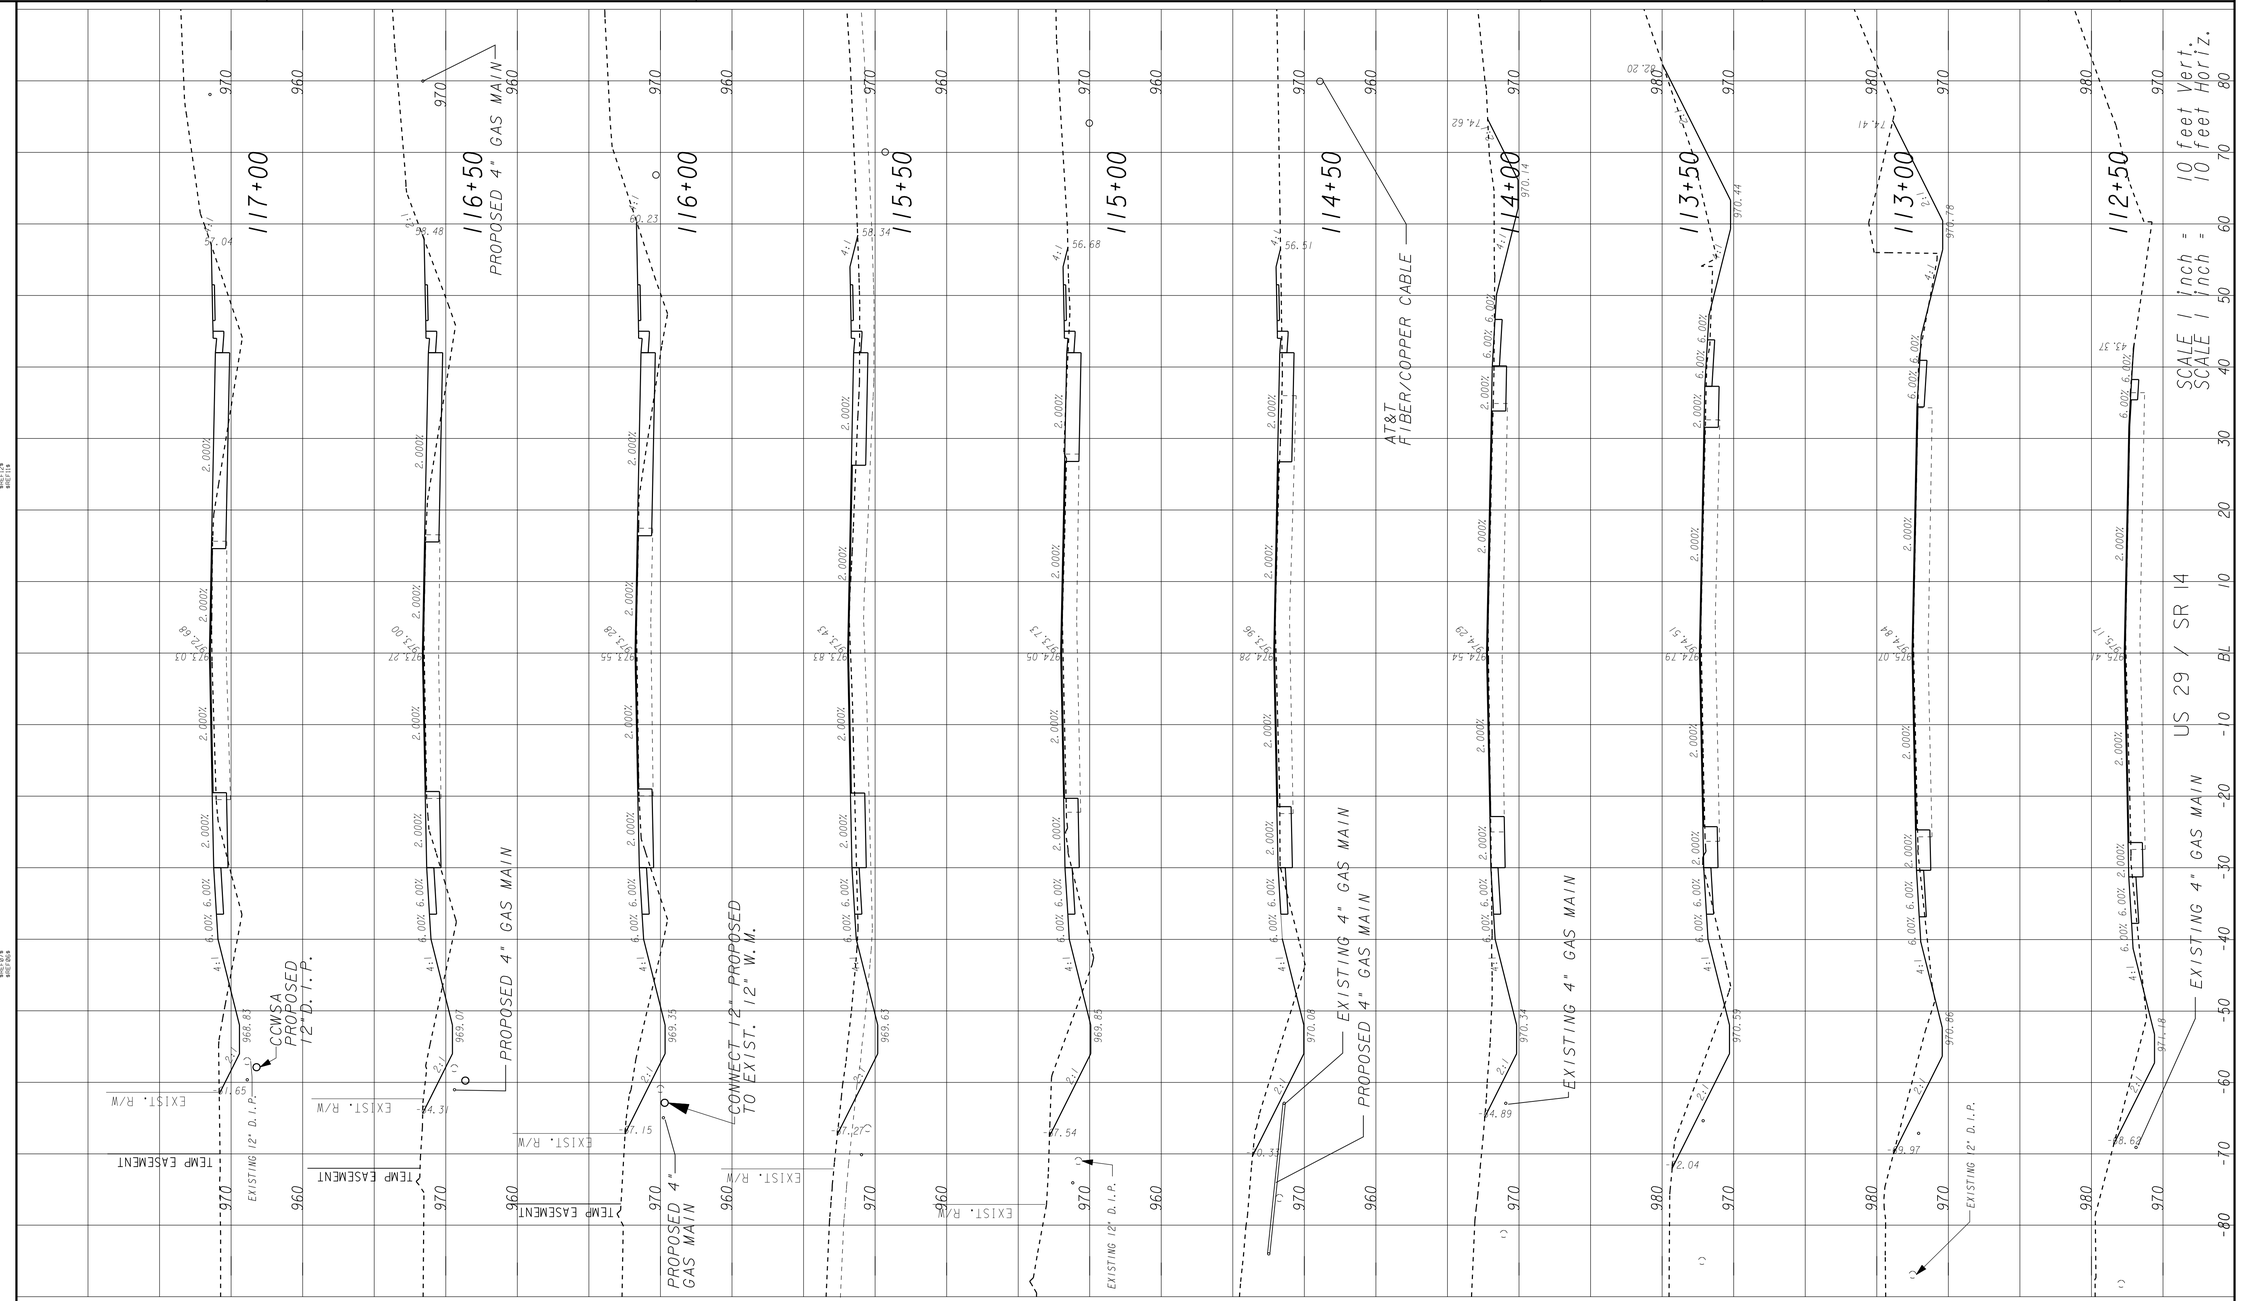

LEGEND:

- FULL DEPTH RECONSTRUCTION
- REMOVE EXISTING PAVEMENT

CHA
270 Peachtree St. NW, Suite 1500 • Atlanta, GA 30303-1283
Main: (678) 954-5000 • www.chacompanies.com

REVISION DATES

STATE OF GEORGIA
DEPARTMENT OF TRANSPORTATION
OFFICE: PROGRAM DELIVERY

CROSS SECTIONS
STA. 112+50 TO STA. 117+00

PROJECT: CSMSL-0006-00(293)
COUNTY: COWETA

DRAWING No. 23-002