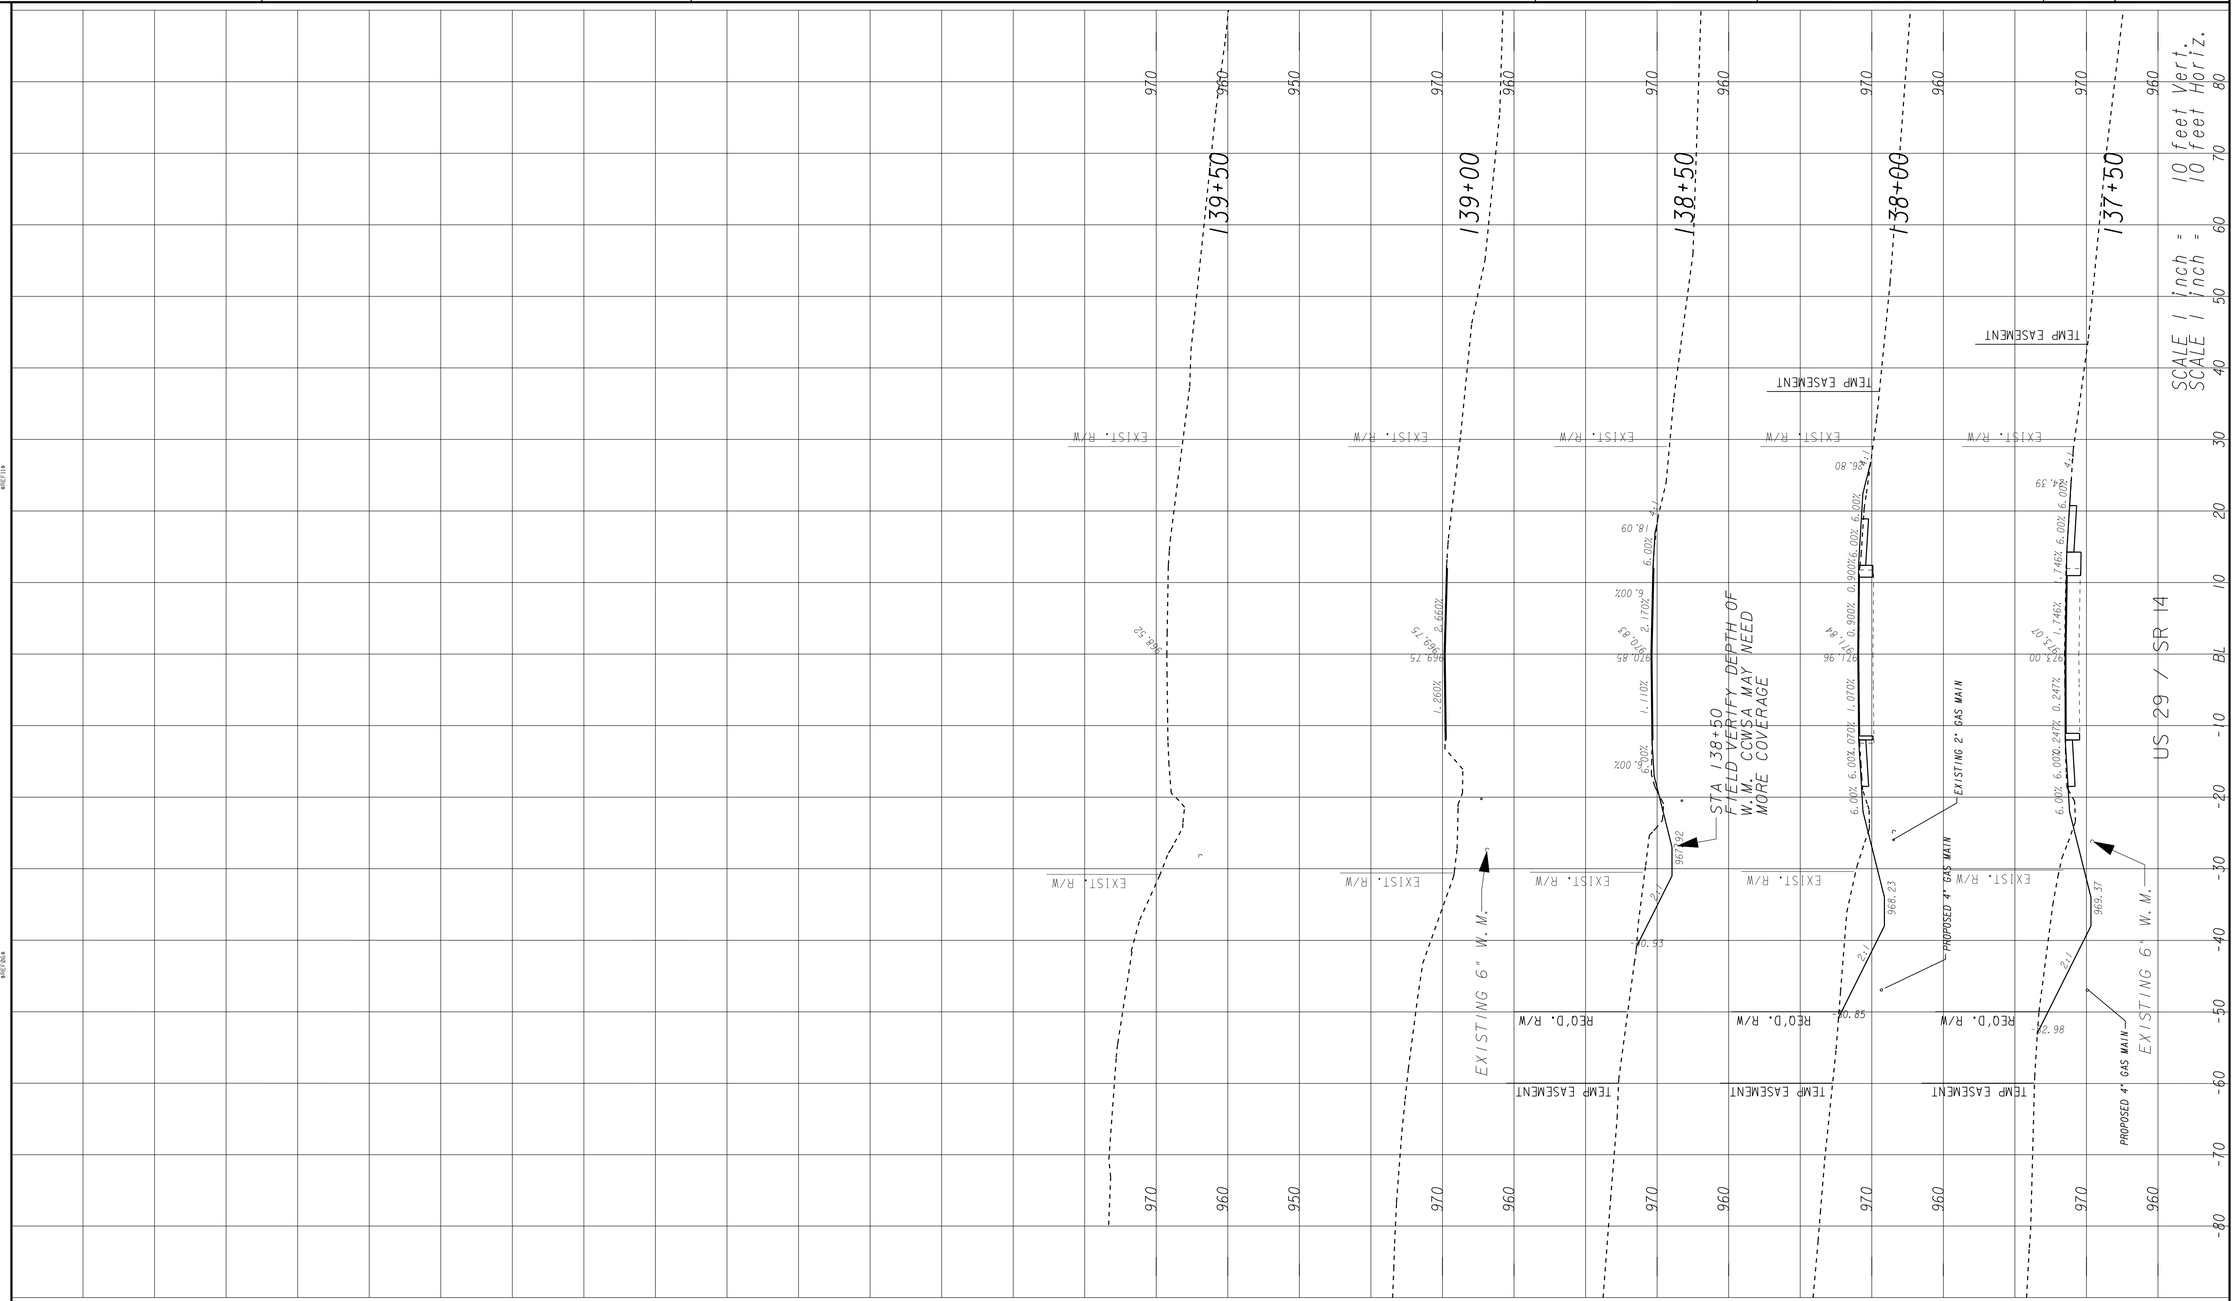

LEGEND:

FULL DEPTH RECONSTRUCTION

REMOVE EXISTING PAVEMENT

CHA
270 Peachtree St. NW, Suite 1500 • Atlanta, GA 30303-1283
Main: (678) 954-5000 • www.chacompanies.com

REVISION DATES

STATE OF GEORGIA
DEPARTMENT OF TRANSPORTATION
OFFICE: PROGRAM DELIVERY

CROSS SECTIONS
STA. 137+50 TO STA. 139+50

PROJECT: CSMSL-0006-00(293)
COUNTY: COWETA

DRAWING No. 23-007