1/9/2014 1:29:43 PM	PRF	I:\l3441\pl6293\mstn\final\pline_final_pl006293\006293xsl2.dgn	COUNTY	PROJECT NUMBER	SHEET NO.	TOTAL SHEETS
USER:3008	V:\Projects\AGA\15795\MSTN\PI 0007694\FINAL\NB GDOT_SHADE.tbl		COWETA	CSMSL-0006-00 (293)	130	282

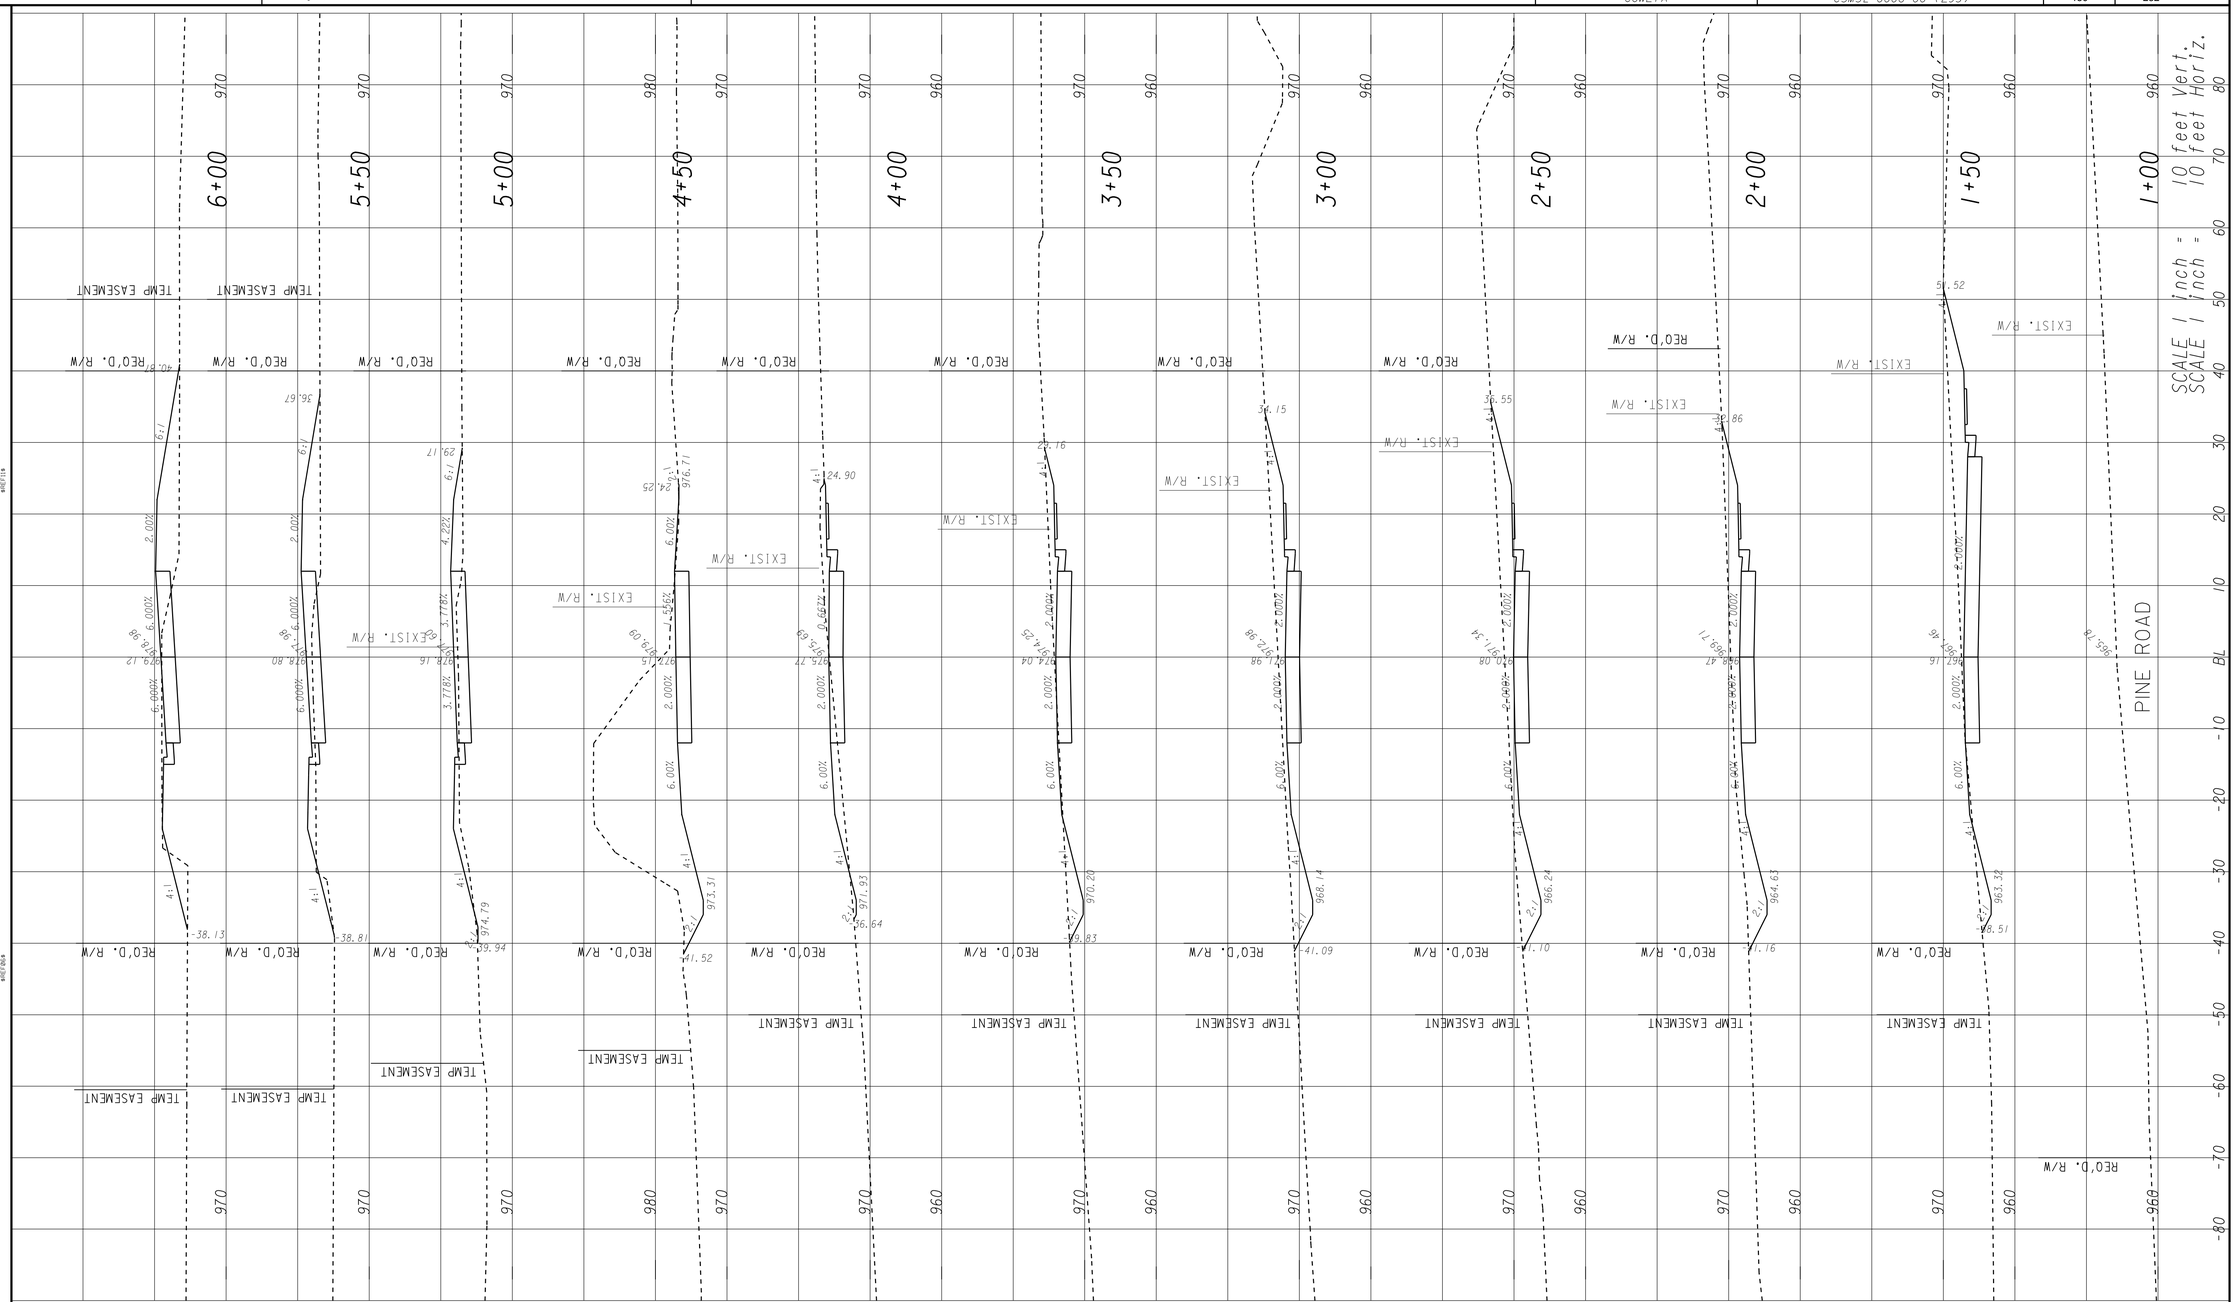

LEGEND:

- FULL DEPTH RECONSTRUCTION
- REMOVE EXISTING PAVEMENT

CHA
270 Peachtree St. NW, Suite 1500 • Atlanta, GA 30303-1283
Main: (678) 954-5000 • www.chacompanies.com

REVISION DATES

STATE OF GEORGIA
DEPARTMENT OF TRANSPORTATION
OFFICE: PROGRAM DELIVERY

CROSS SECTIONS
STA. 1+00 TO STA. 6+00

PROJECT: CSMSL-0006-00(293)
COUNTY: COWETA

DRAWING No. 23-012