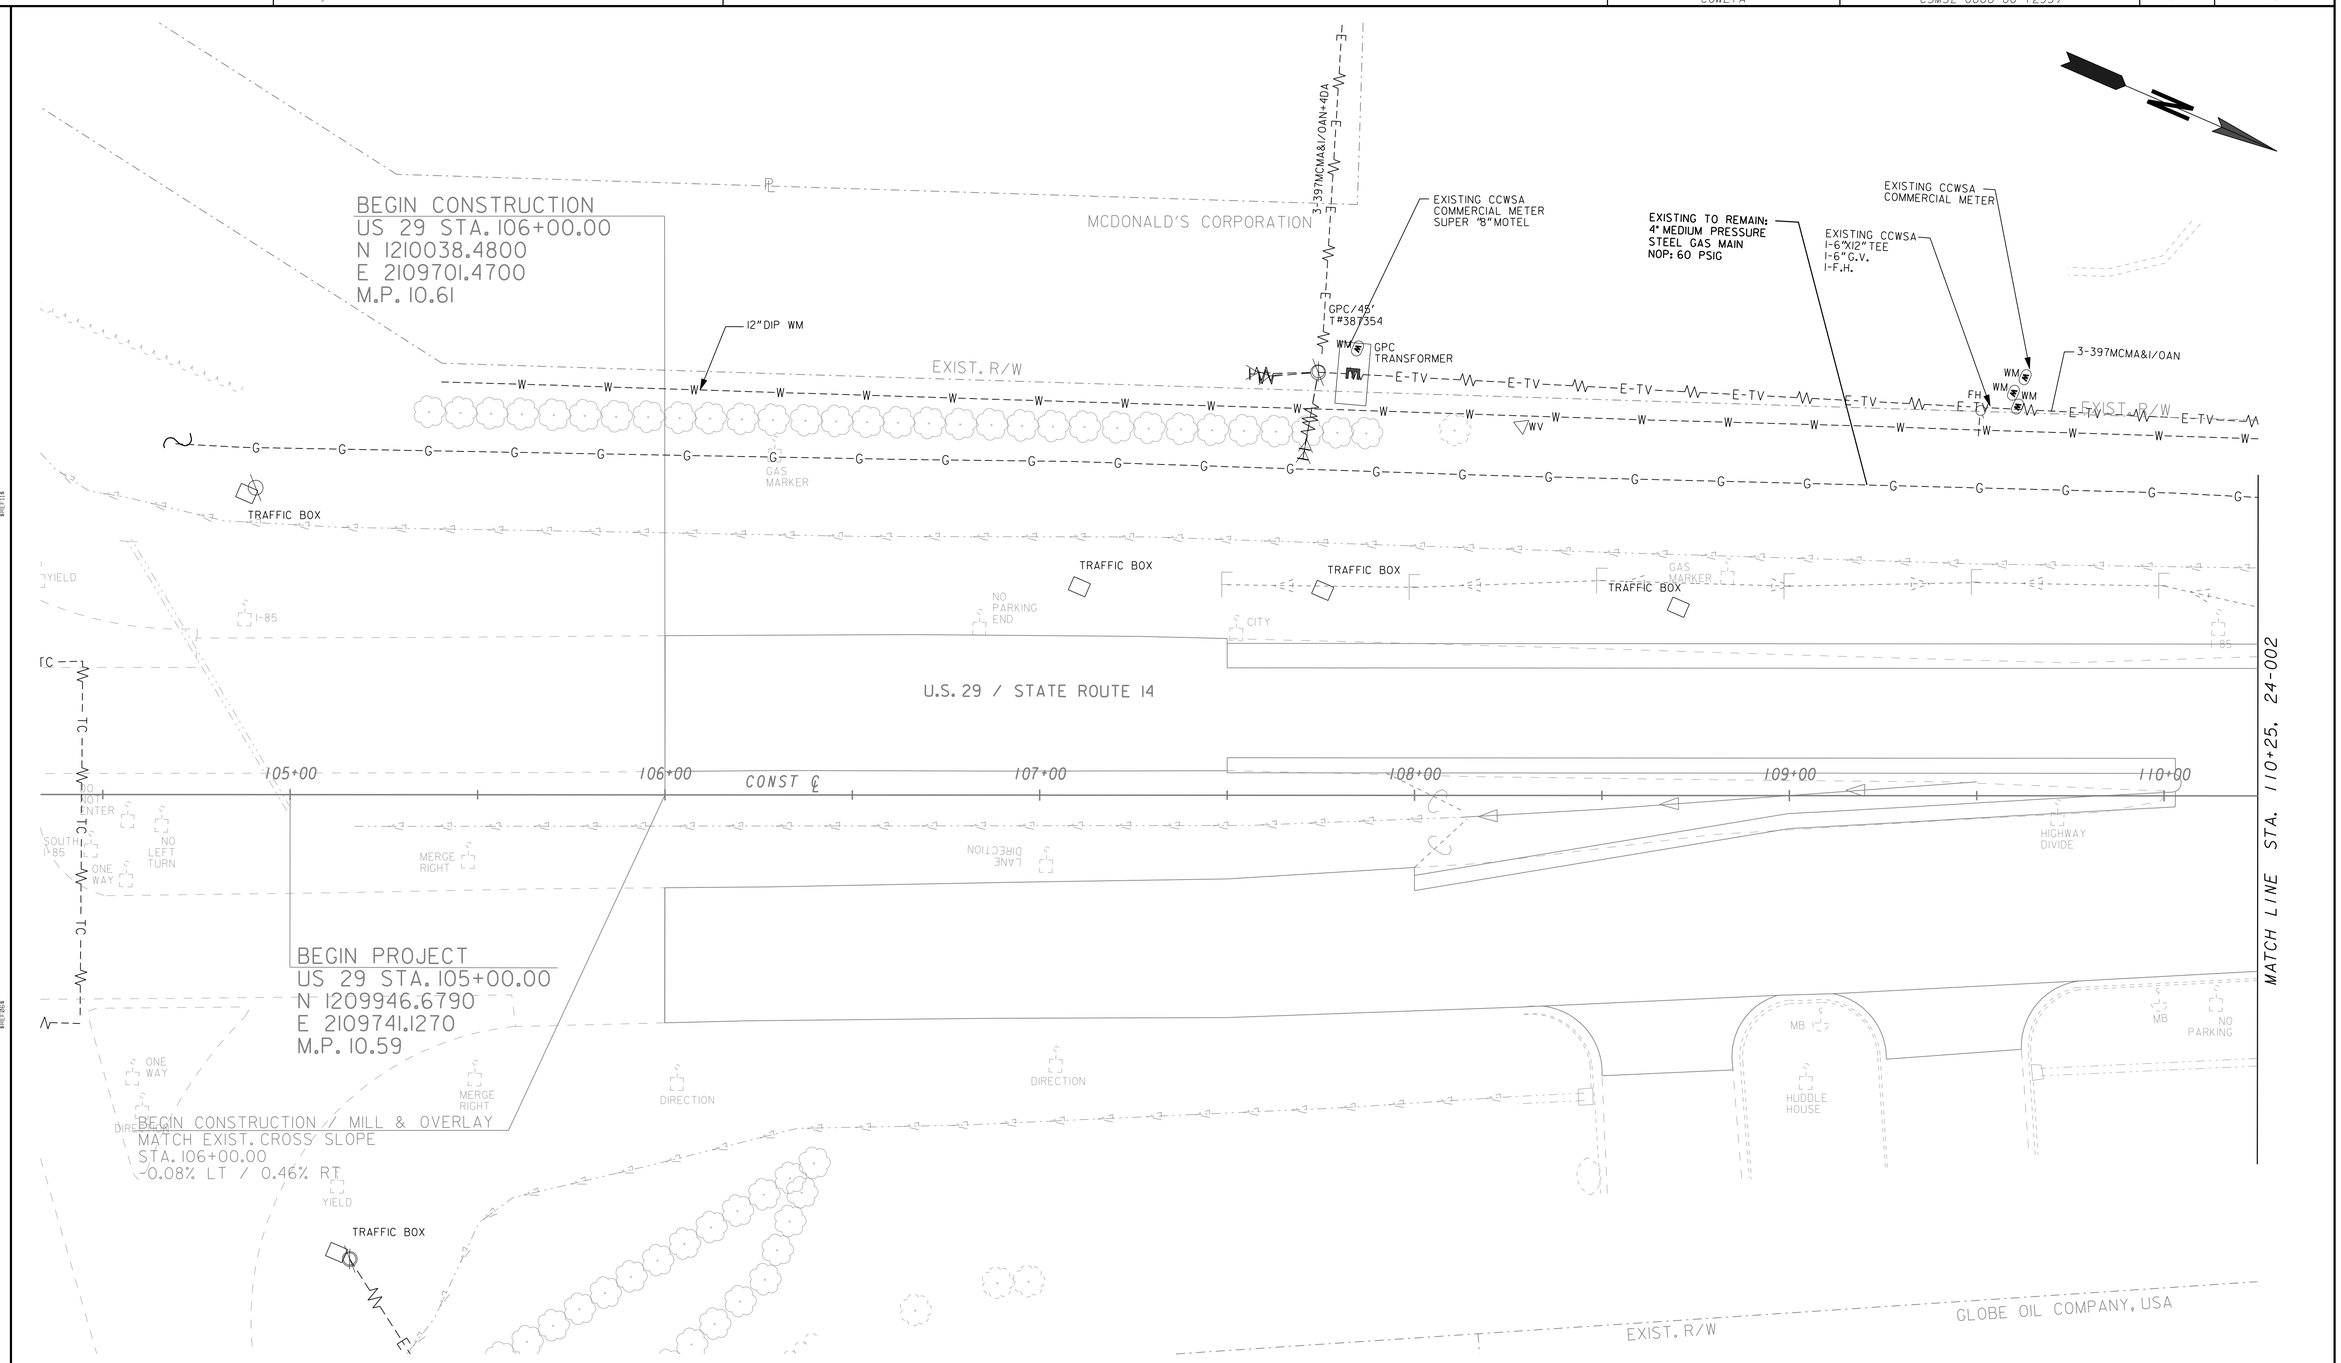

EXISTING UTILITY LEGEND		PROPOSED UTILITY LEGEND	
WATER -------W-----	POWER ---E---	WATER ——W——	POWER ——E——
	POW/TEL/TV ---E-T-TV-	WATER PIPE ENCASEMENT MATL	POW/TEL/TV ——E-T-TV-
GAS -------G-------	TELEPHONE (AERIAL) ---T-	GAS ——G——	TELEPHONE (AERIAL) ——T-
	TELEPHONE (BURIED) ---T---		TELEPHONE (BURIED) ——T——

CHA
270 Peachtree St. NW, Suite 1500 • Atlanta, GA 30303-1283
Main: (678) 954-5000 • www.chacompanies.com

SCALE IN FEET
0 20 40 80

REVISION DATES

STATE OF GEORGIA
DEPARTMENT OF TRANSPORTATION
OFFICE: PROGRAM DELIVERY

UTILITY PLANS
STA. 106+00 TO STA. 110+25

PROJECT: CSMSL-0006-00(293)
COUNTY: COWETA

DRAWING No. 24-001