USE ON CONSTRUCTION 4-28-2014

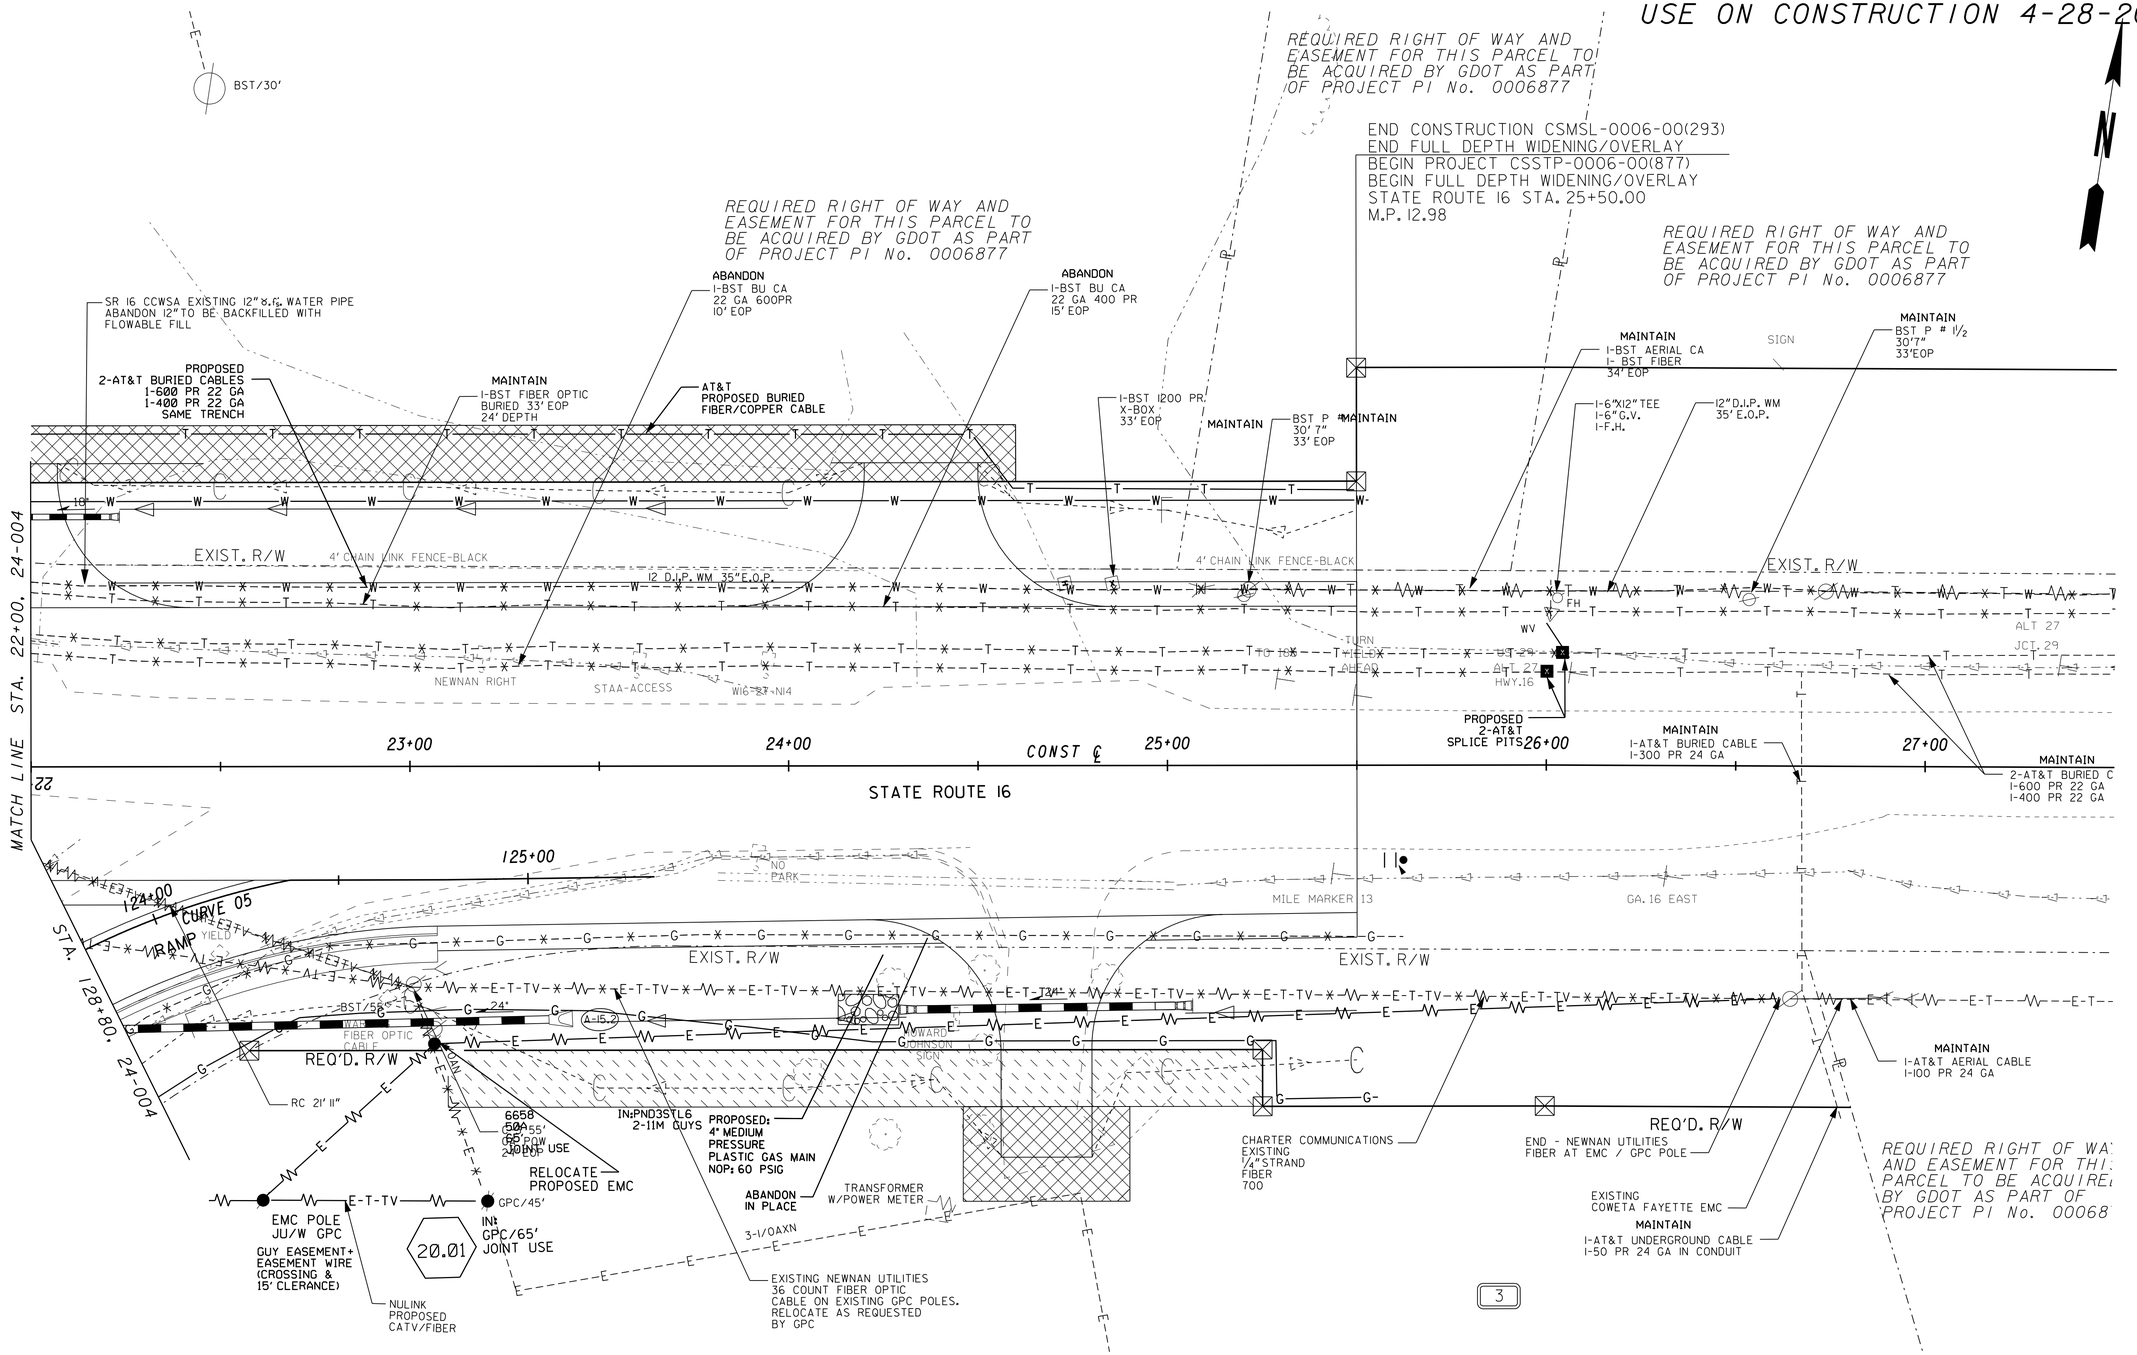

EXISTING UTILITY LEGEND		PROPOSED UTILITY LEGEND	
WATER -------W-----	POWER ---\/\/---E---\/\/-	WATER ———W———	POWER —\/\/—E—\/\/—
	POW/TEL/TV---\/\/---E-T-TV-	WATER PIPE ENCASEMENT MATL	POW/TEL/TV—\/\/—E-T-TV-
GAS -------G-------	TELEPHONE (AERIAL) ---\/\/---T-	GAS ———G———	TELEPHONE (AERIAL) —\/\/—T-
	TELEPHONE (BURIED) ---------T---		TELEPHONE (BURIED) ———T———

CHA
270 Peachtree St. NW, Suite 1500 • Atlanta, GA 30303-1283
Main: (678) 954-5000 • www.chacompanies.com

SCALE IN FEET
0 20 40 80

REVISION DATES		
4/28/14		

STATE OF GEORGIA
DEPARTMENT OF TRANSPORTATION
OFFICE: PROGRAM DELIVERY

UTILITY PLANS

PROJECT: CSMSL-0006-00(293)
COUNTY: COWETA

DRAWING No. 24-010