1/9/2014 1:30:00 PM	PRF	1:\13441\p16293\mstn\final\pine_final_p1006293\006293sm01.dgn	COUNTY	PROJECT NUMBER	SHEET NO.	TOTAL SHEETS
USER:3008	V:\Projects\AGA\15795\MSTN\PI 0007694\FINAL\NB GDOT_SHADE.tbl		COWETA	CSMSL-0006-00 (293)	144	282

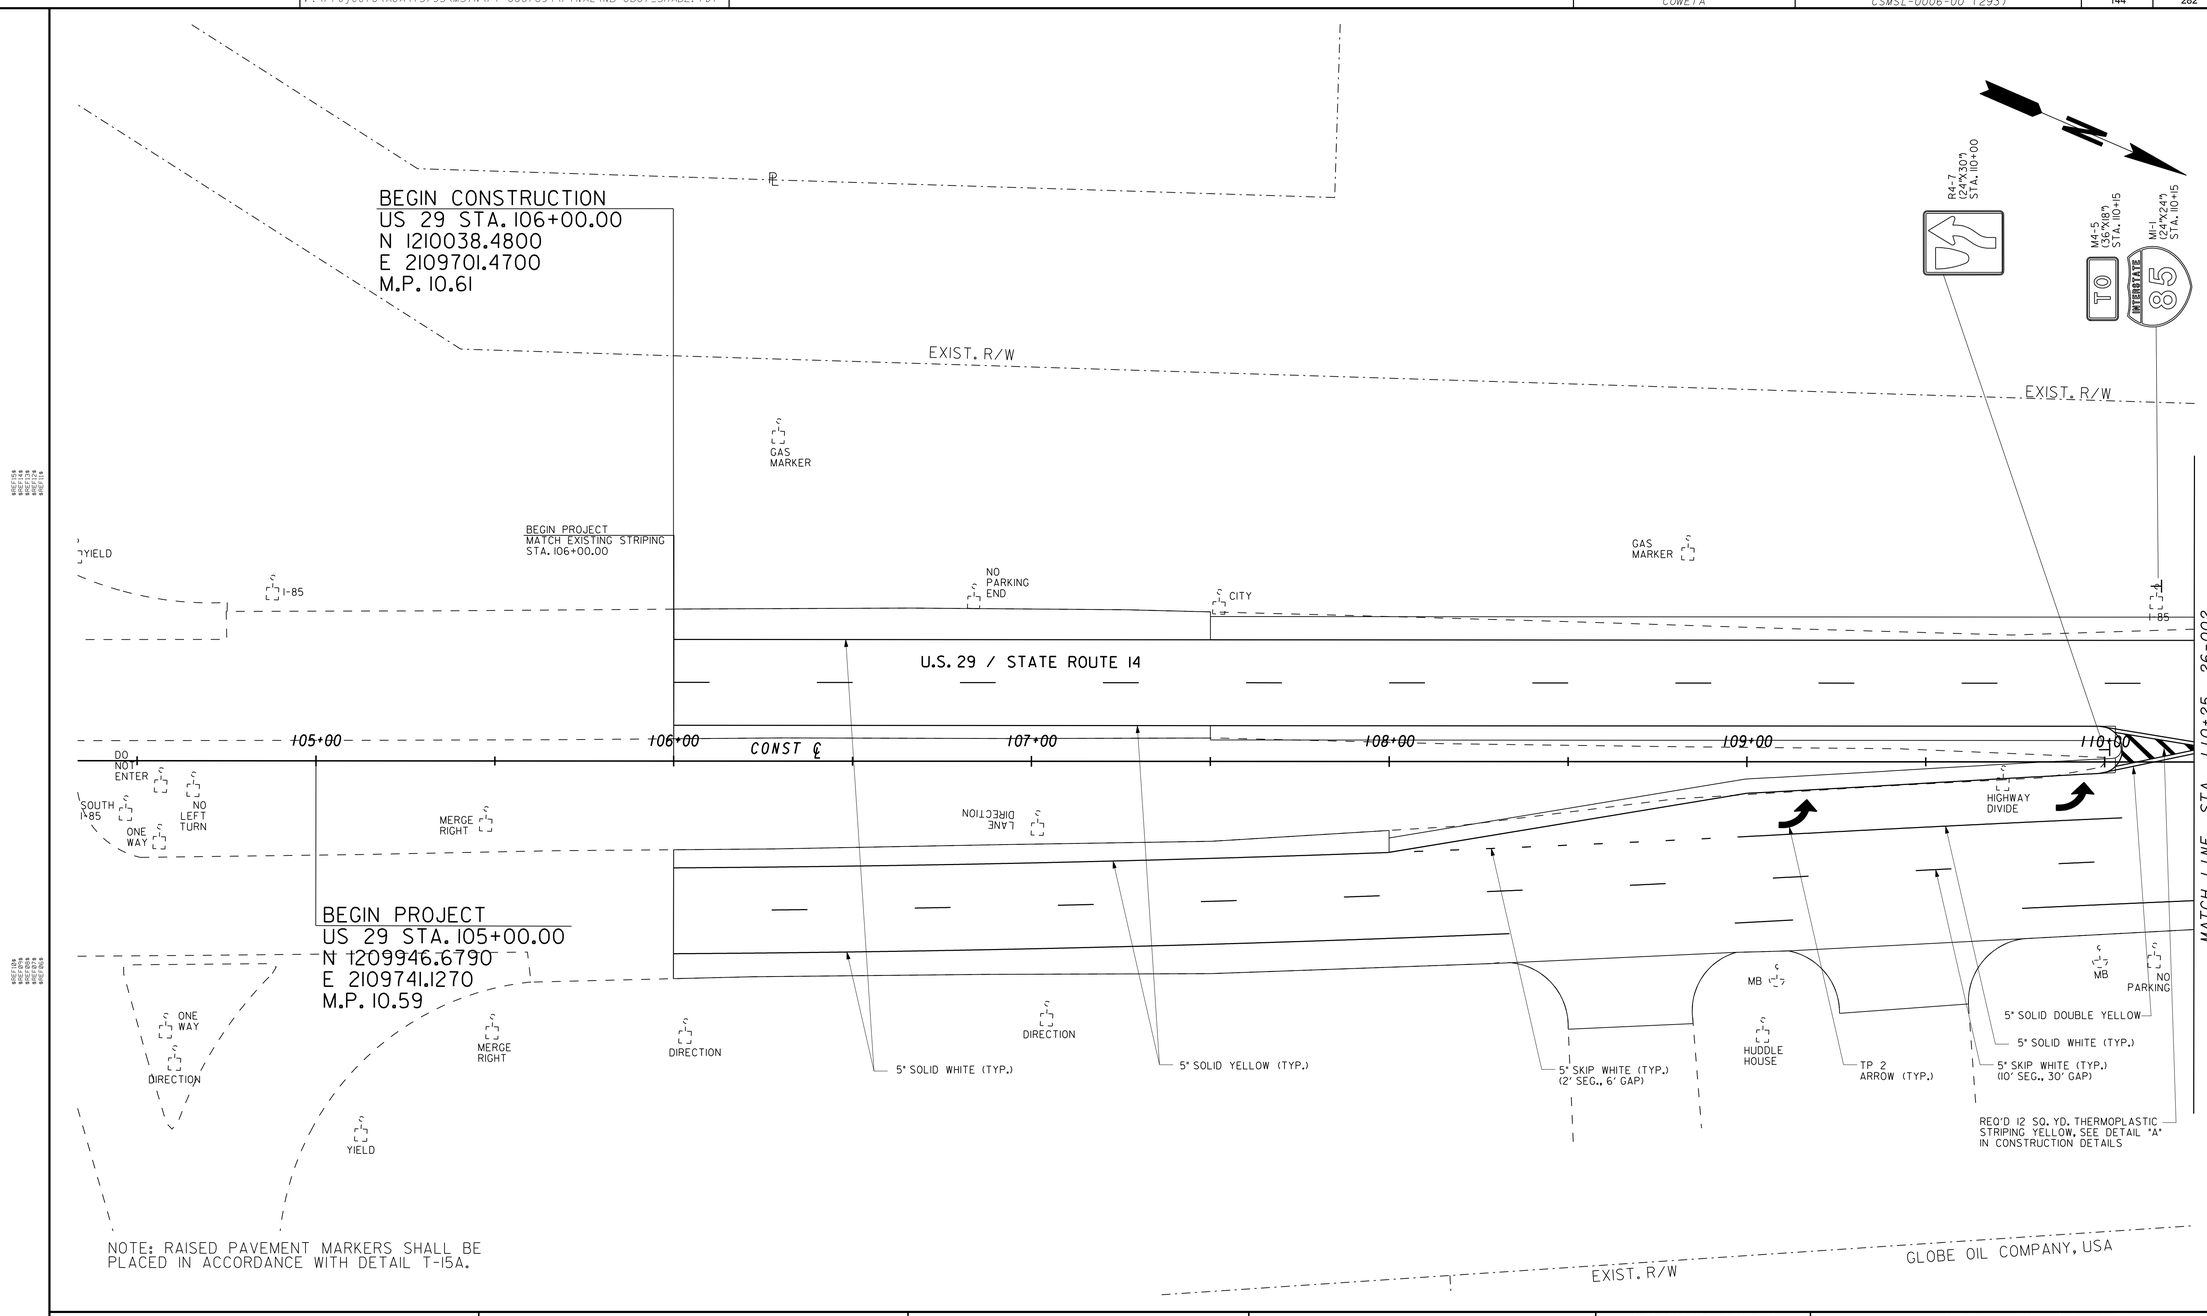

CHA
270 Peachtree St. NW, Suite 1500 • Atlanta, GA 30303-1283
Main: (678) 954-5000 • www.chacompanies.com

SCALE IN FEET
0 20 40 80

REVISION DATES

STATE OF GEORGIA
DEPARTMENT OF TRANSPORTATION
OFFICE: PROGRAM DELIVERY

SIGNING AND MARKING PLANS STA. 106+00 TO STA. 110+25

PROJECT: CSMSL-0006-00(293)
COUNTY: COWETA

DRAWING No. 26-001

GPLN