USE ON CONSTRUCTION 6-12-2014

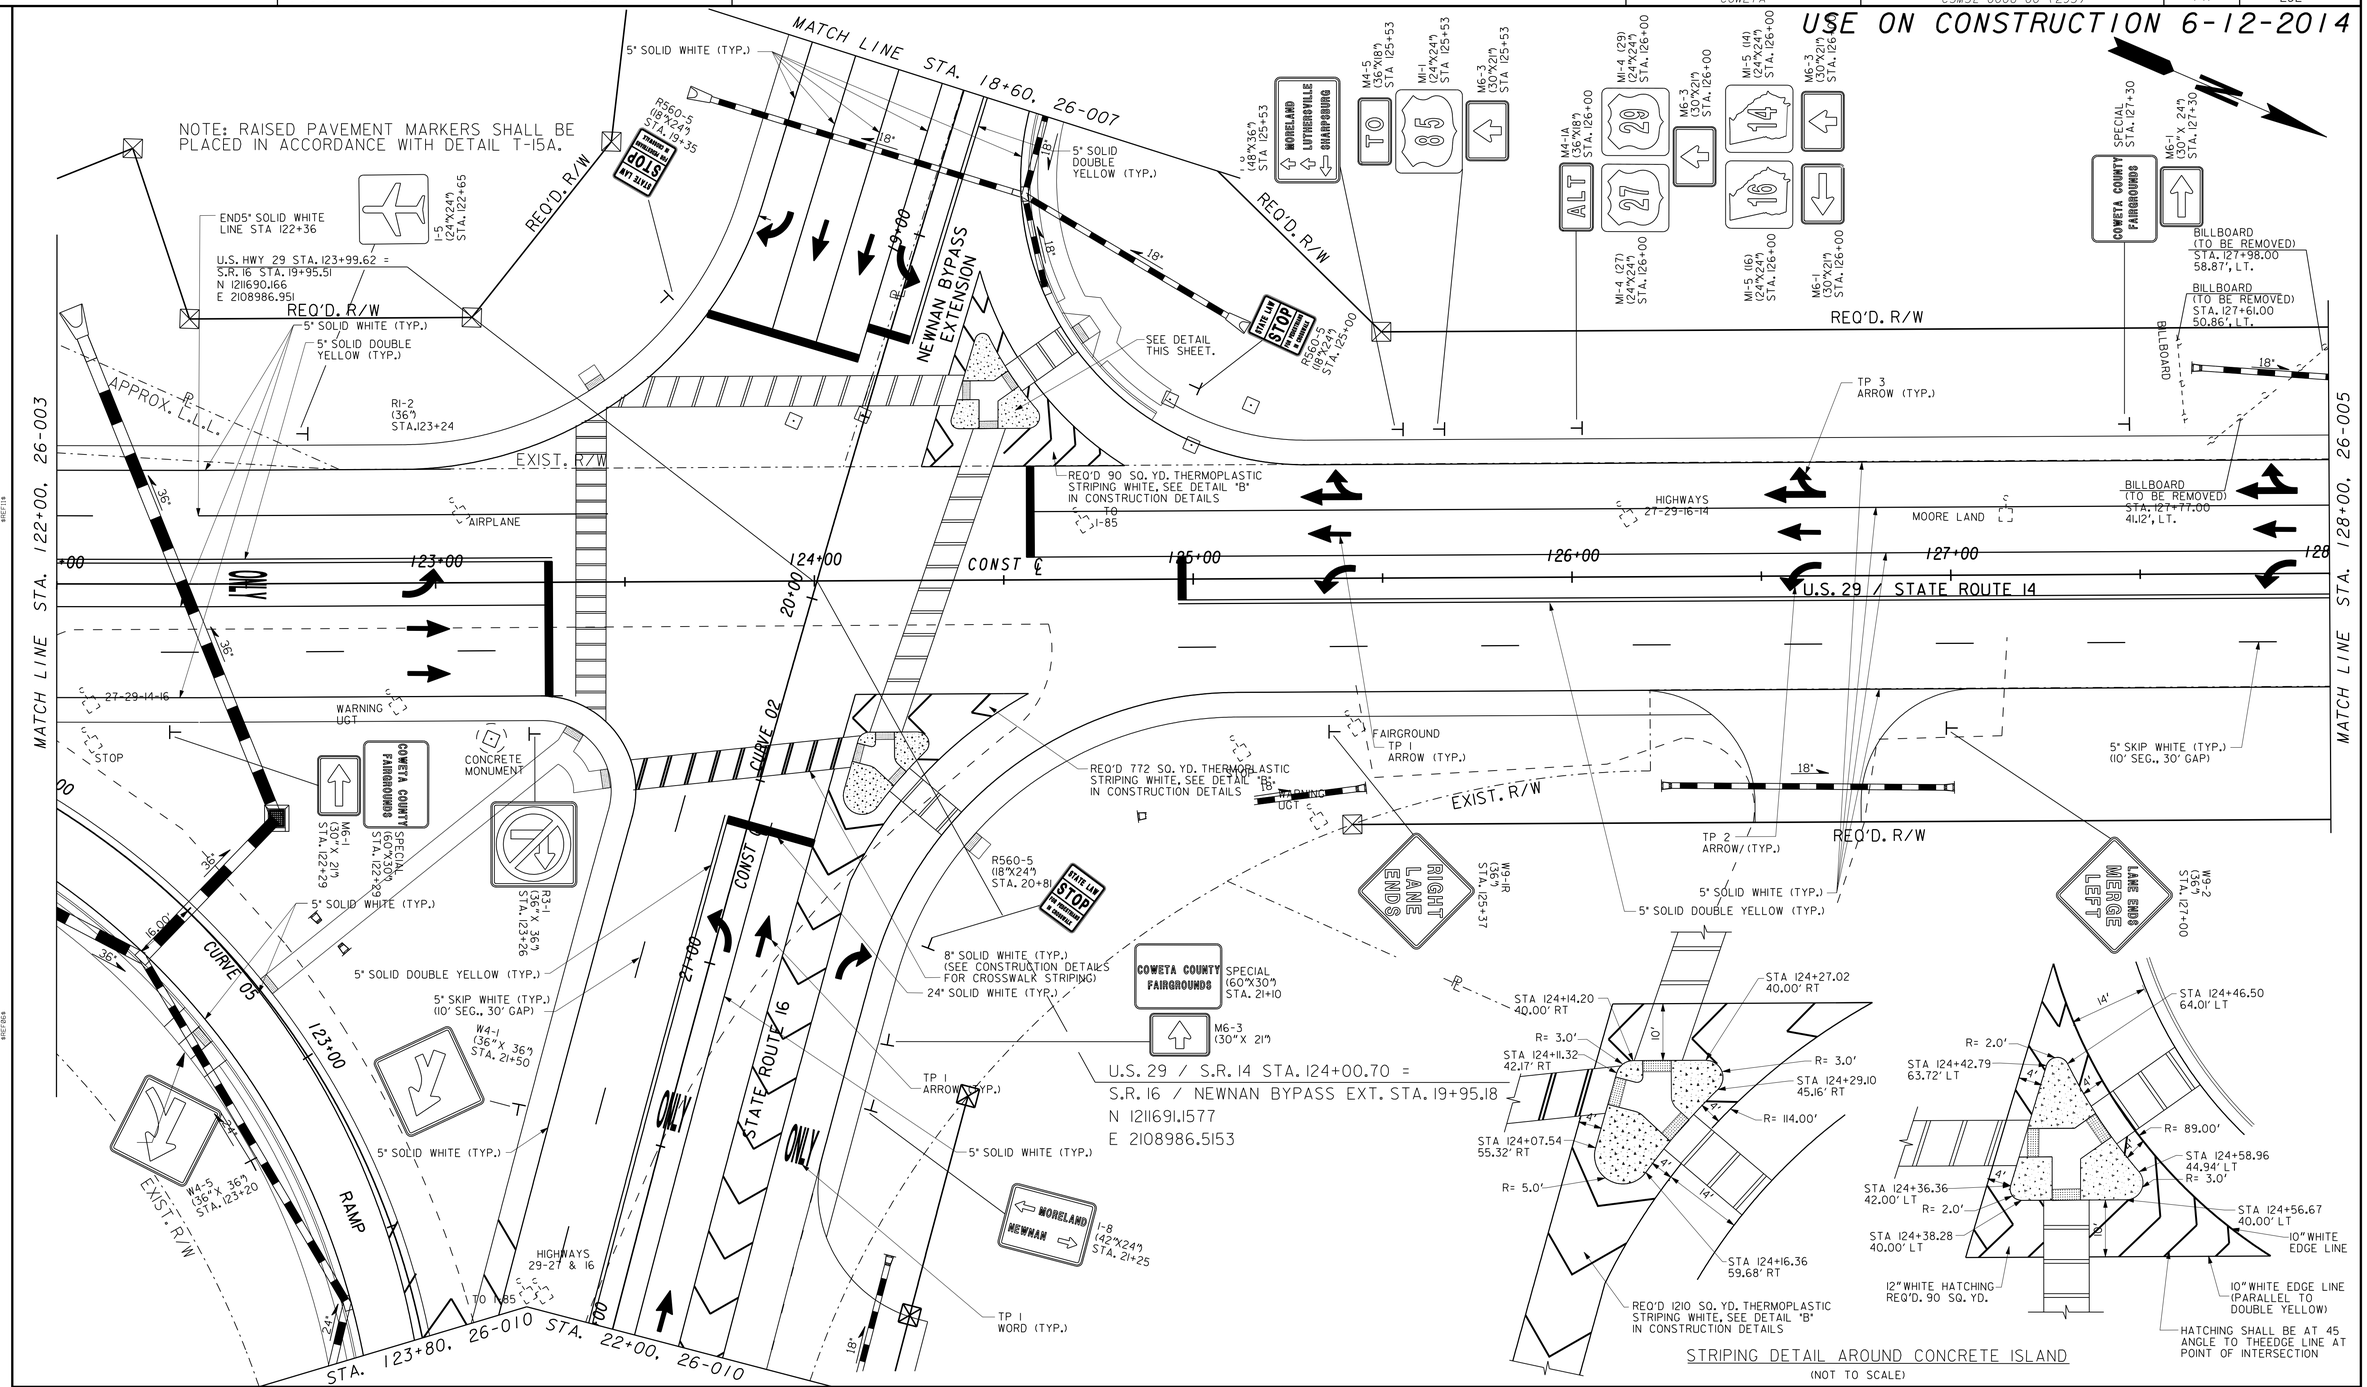


CHA
270 Peachtree St. NW, Suite 1500 • Atlanta, GA 30303-1283
Main: (678) 954-5000 • www.chacompanies.com

SCALE IN FEET
0 20 40 80

| REVISION DATES |
|---|
| 4/07/14 |
| 6/12/14 |

STATE OF GEORGIA
DEPARTMENT OF TRANSPORTATION
OFFICE: PROGRAM DELIVERY

# SIGNING AND MARKING PLANS STA. 122+00 TO STA. 128+00

PROJECT: CSMSL-0006-00(293)
COUNTY: COWETA

DRAWING No. 26-004