VOID

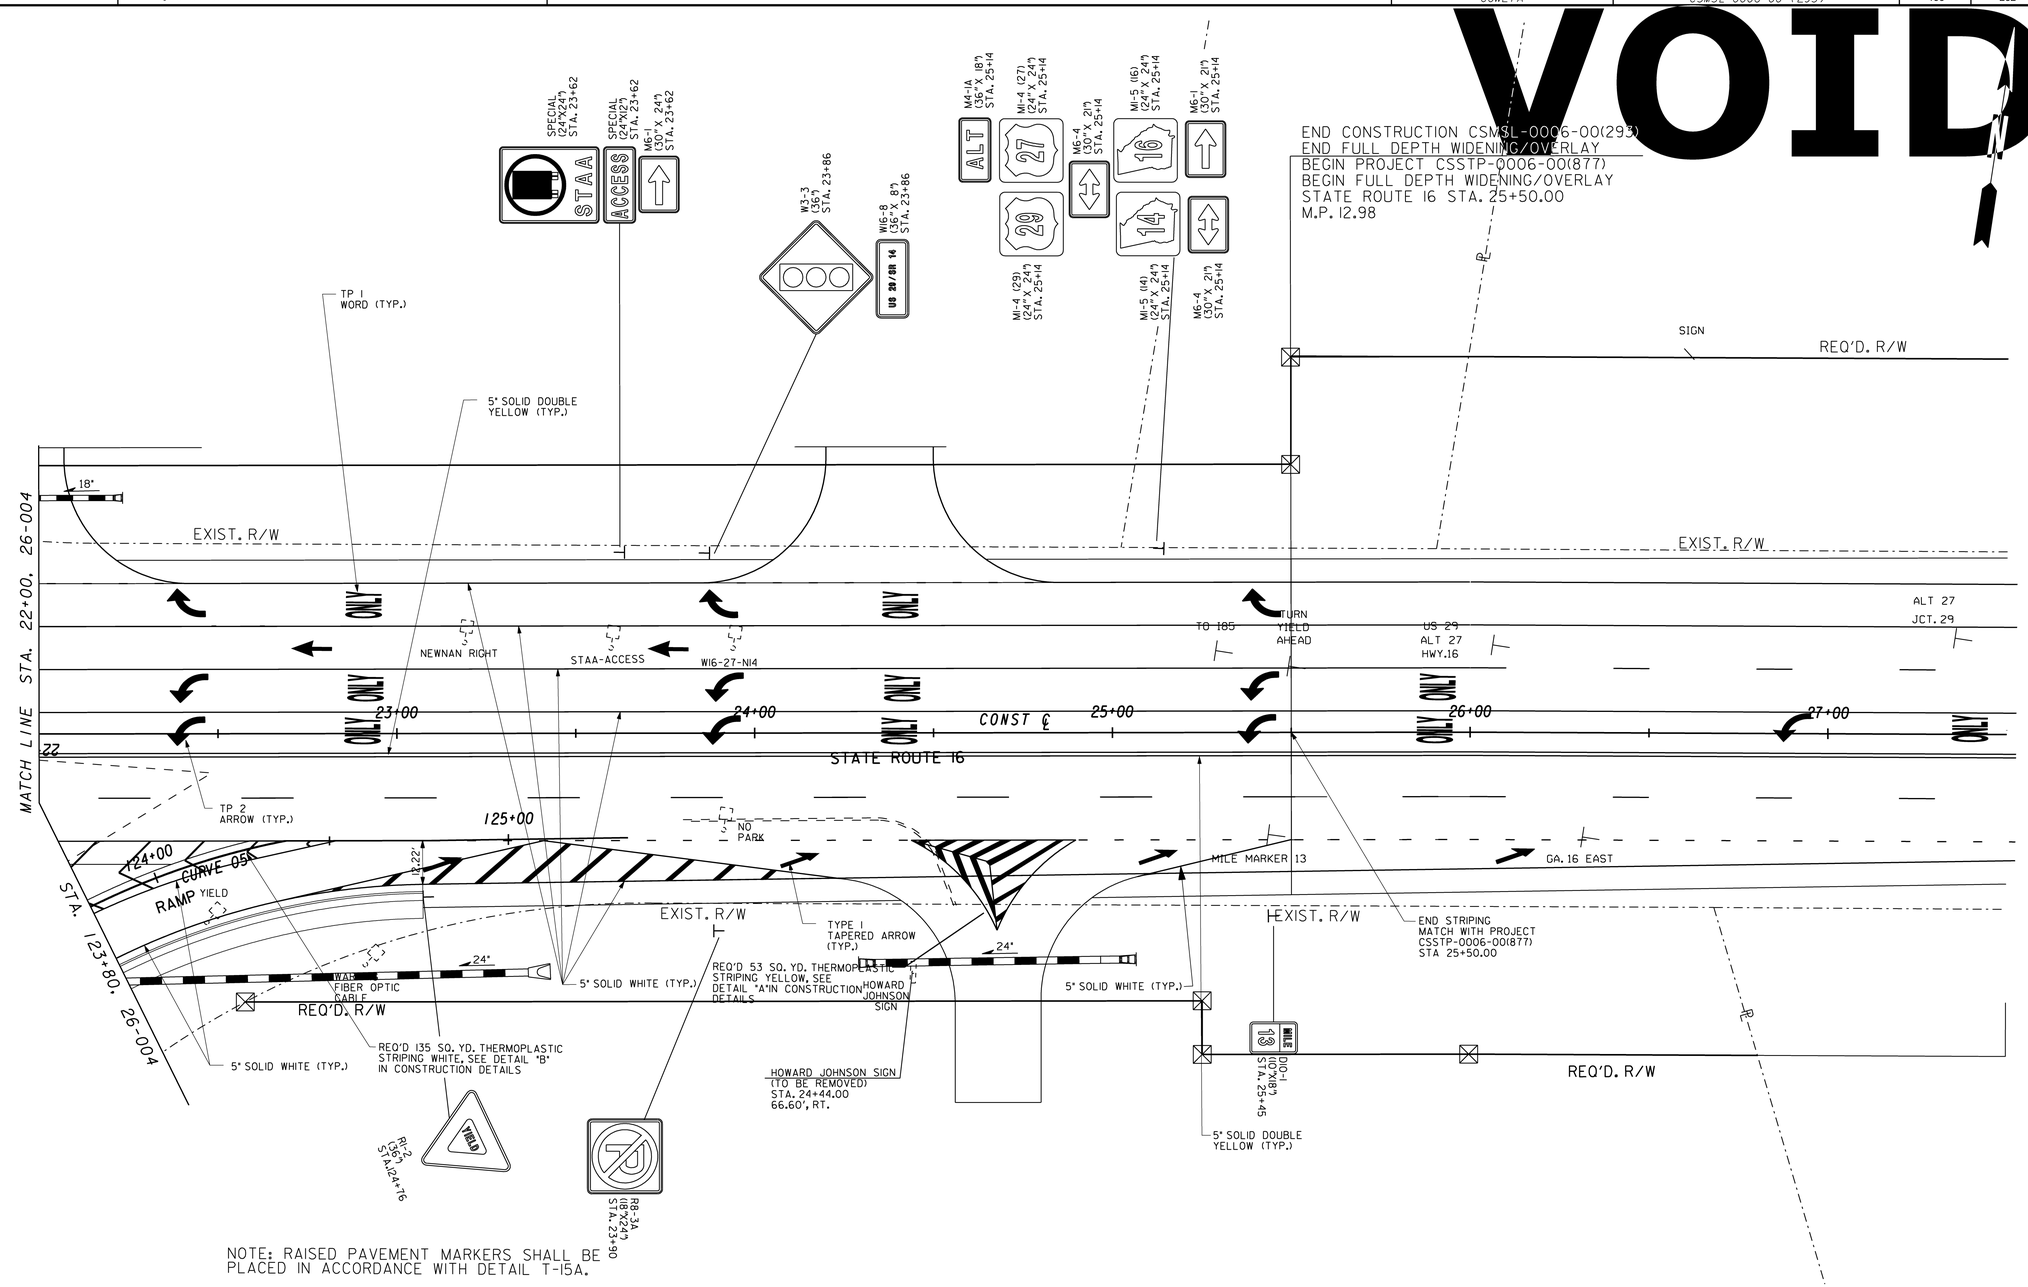

NOTE: RAISED PAVEMENT MARKERS SHALL BE PLACED IN ACCORDANCE WITH DETAIL T-15A.

CHA
270 Peachtree St. NW, Suite 1500 • Atlanta, GA 30303-1283
Main: (678) 954-5000 • www.chacompanies.com

SCALE IN FEET
0 20 40 80

REVISION DATES		

STATE OF GEORGIA
DEPARTMENT OF TRANSPORTATION
OFFICE: PROGRAM DELIVERY

SIGNING AND MARKING PLANS STA. 22+00 TO STA. 27+50

PROJECT: CSMSL-0006-00(293)
COUNTY: COWETA

DRAWING No. 26-010

GPLN