COUNTY	PROJECT NUMBER	SHEET NO.	TOTAL SHEETS
COWETA	CSMSL-0006-00 (293)	154	282

USE ON CONSTRUCTION 6-12-2014

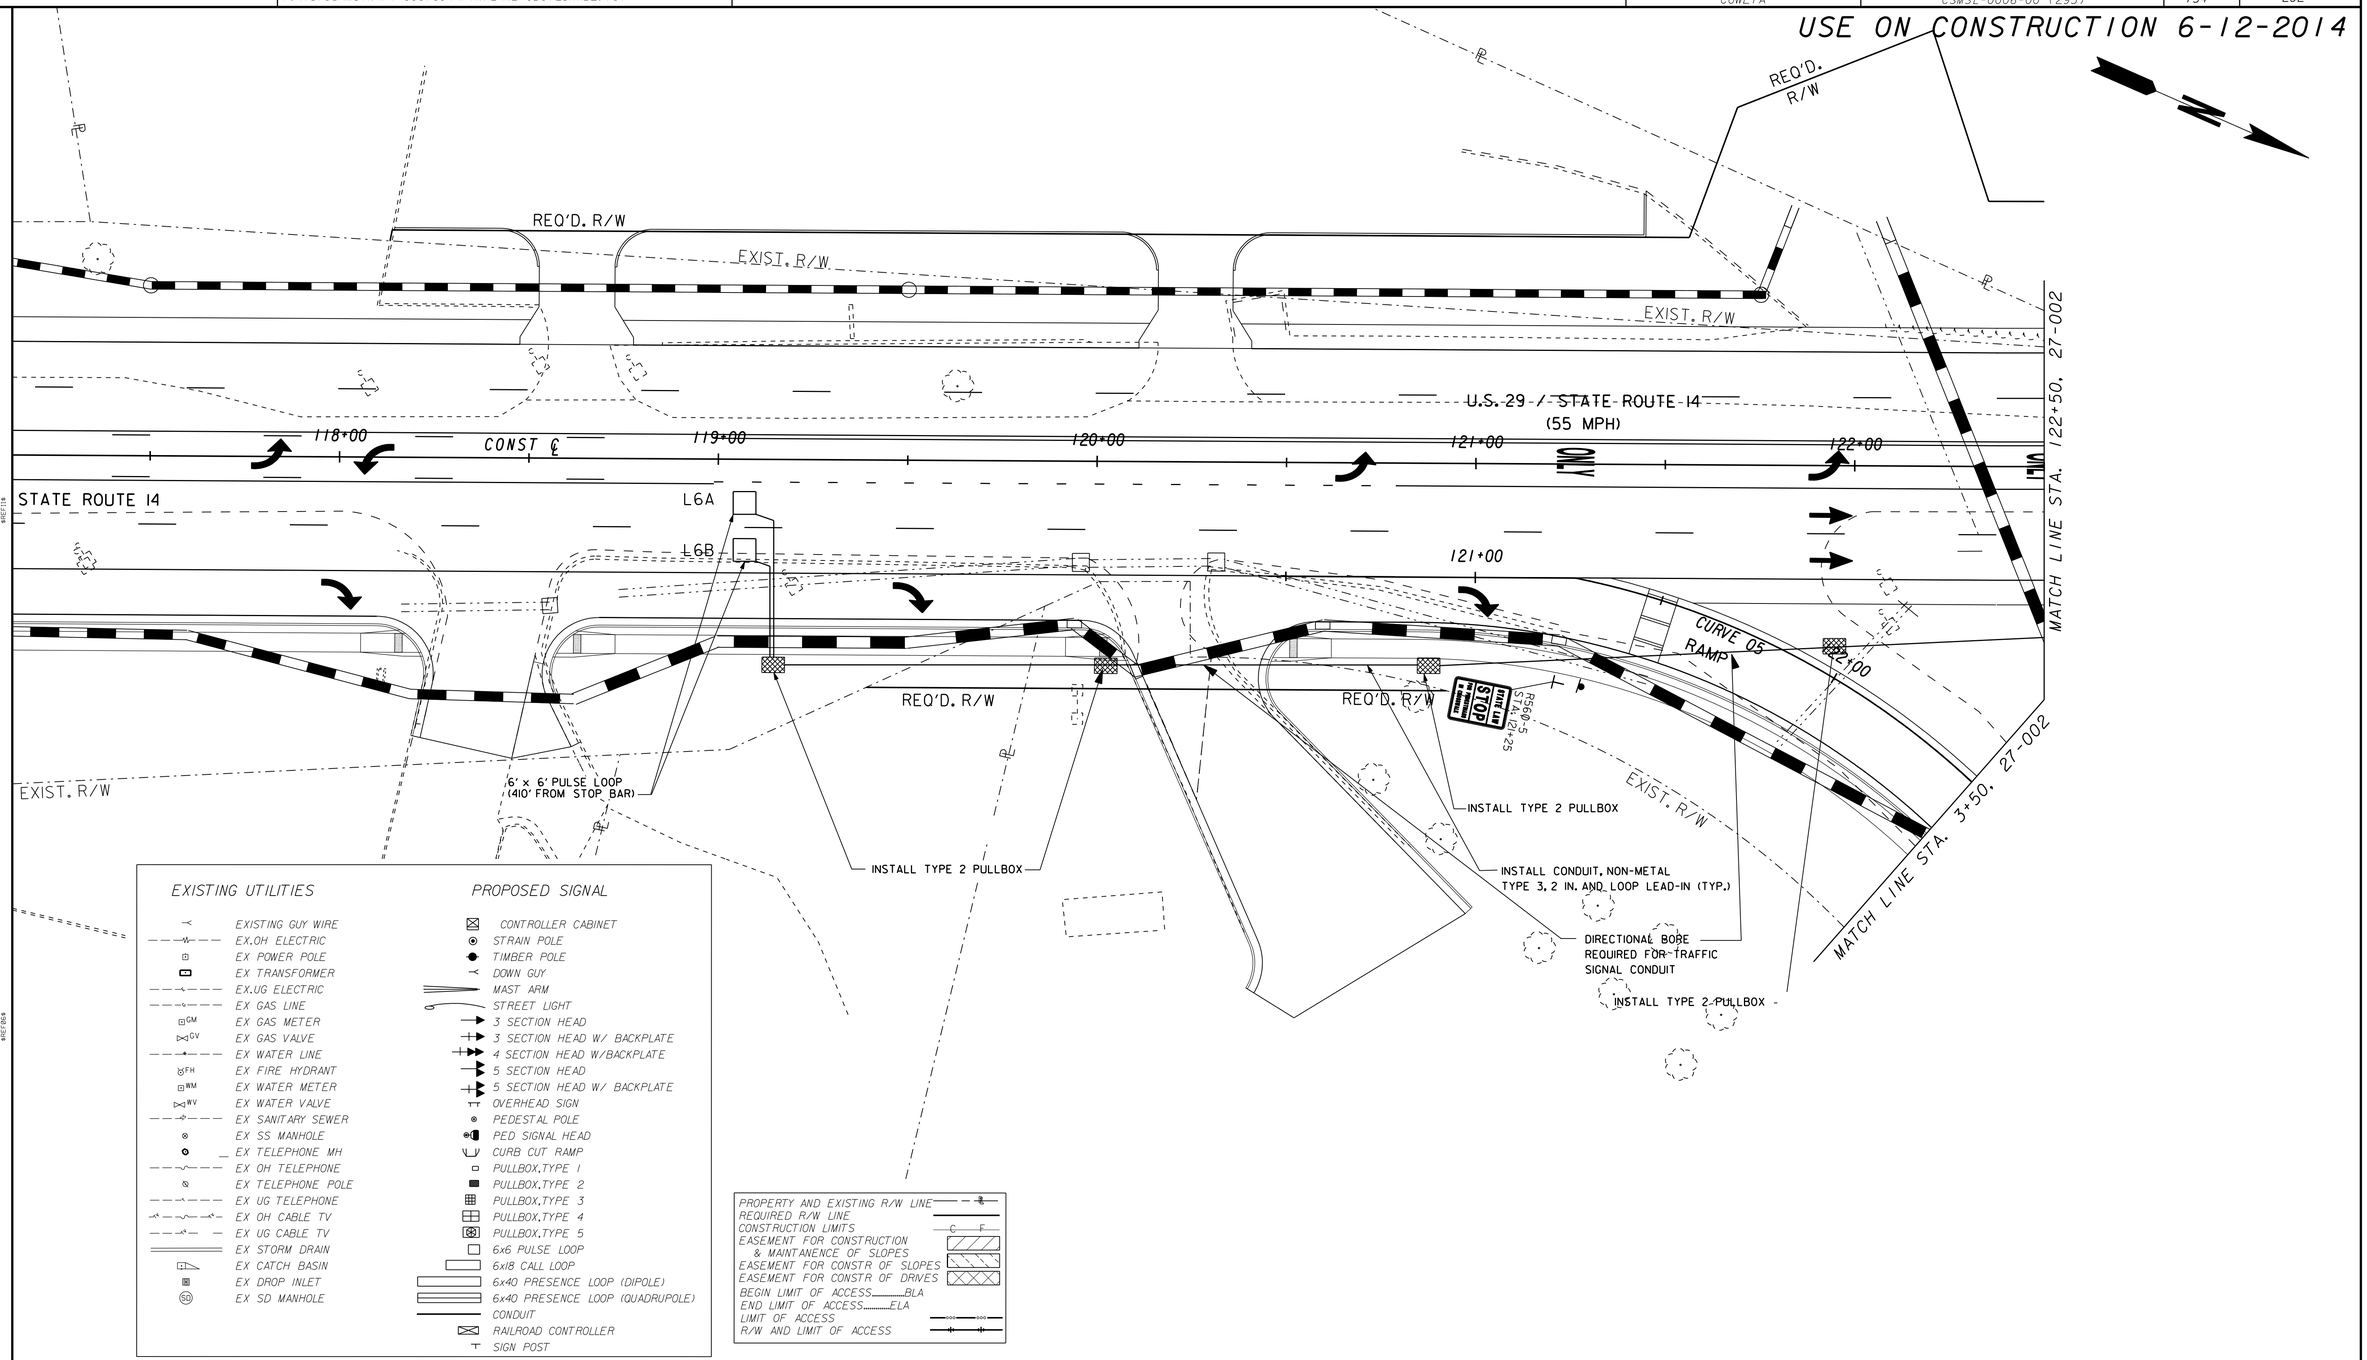

CHA
270 Peachtree St. NW, Suite 1500 • Atlanta, GA 30303-1283
Main: (678) 954-5000 • www.chacompanies.com

SCALE IN FEET
0 20 40 80

REVISION DATES		
6/12/14		

STATE OF GEORGIA
DEPARTMENT OF TRANSPORTATION
OFFICE: PROGRAM DELIVERY

SIGNAL PLANS
STA. 118+00 TO STA. 122+50

PROJECT: CSMSL-0006-00(293)
COUNTY: COWETA

DRAWING No. 27-001

GPLW