USE ON CONSTRUCTION 5-8-2014

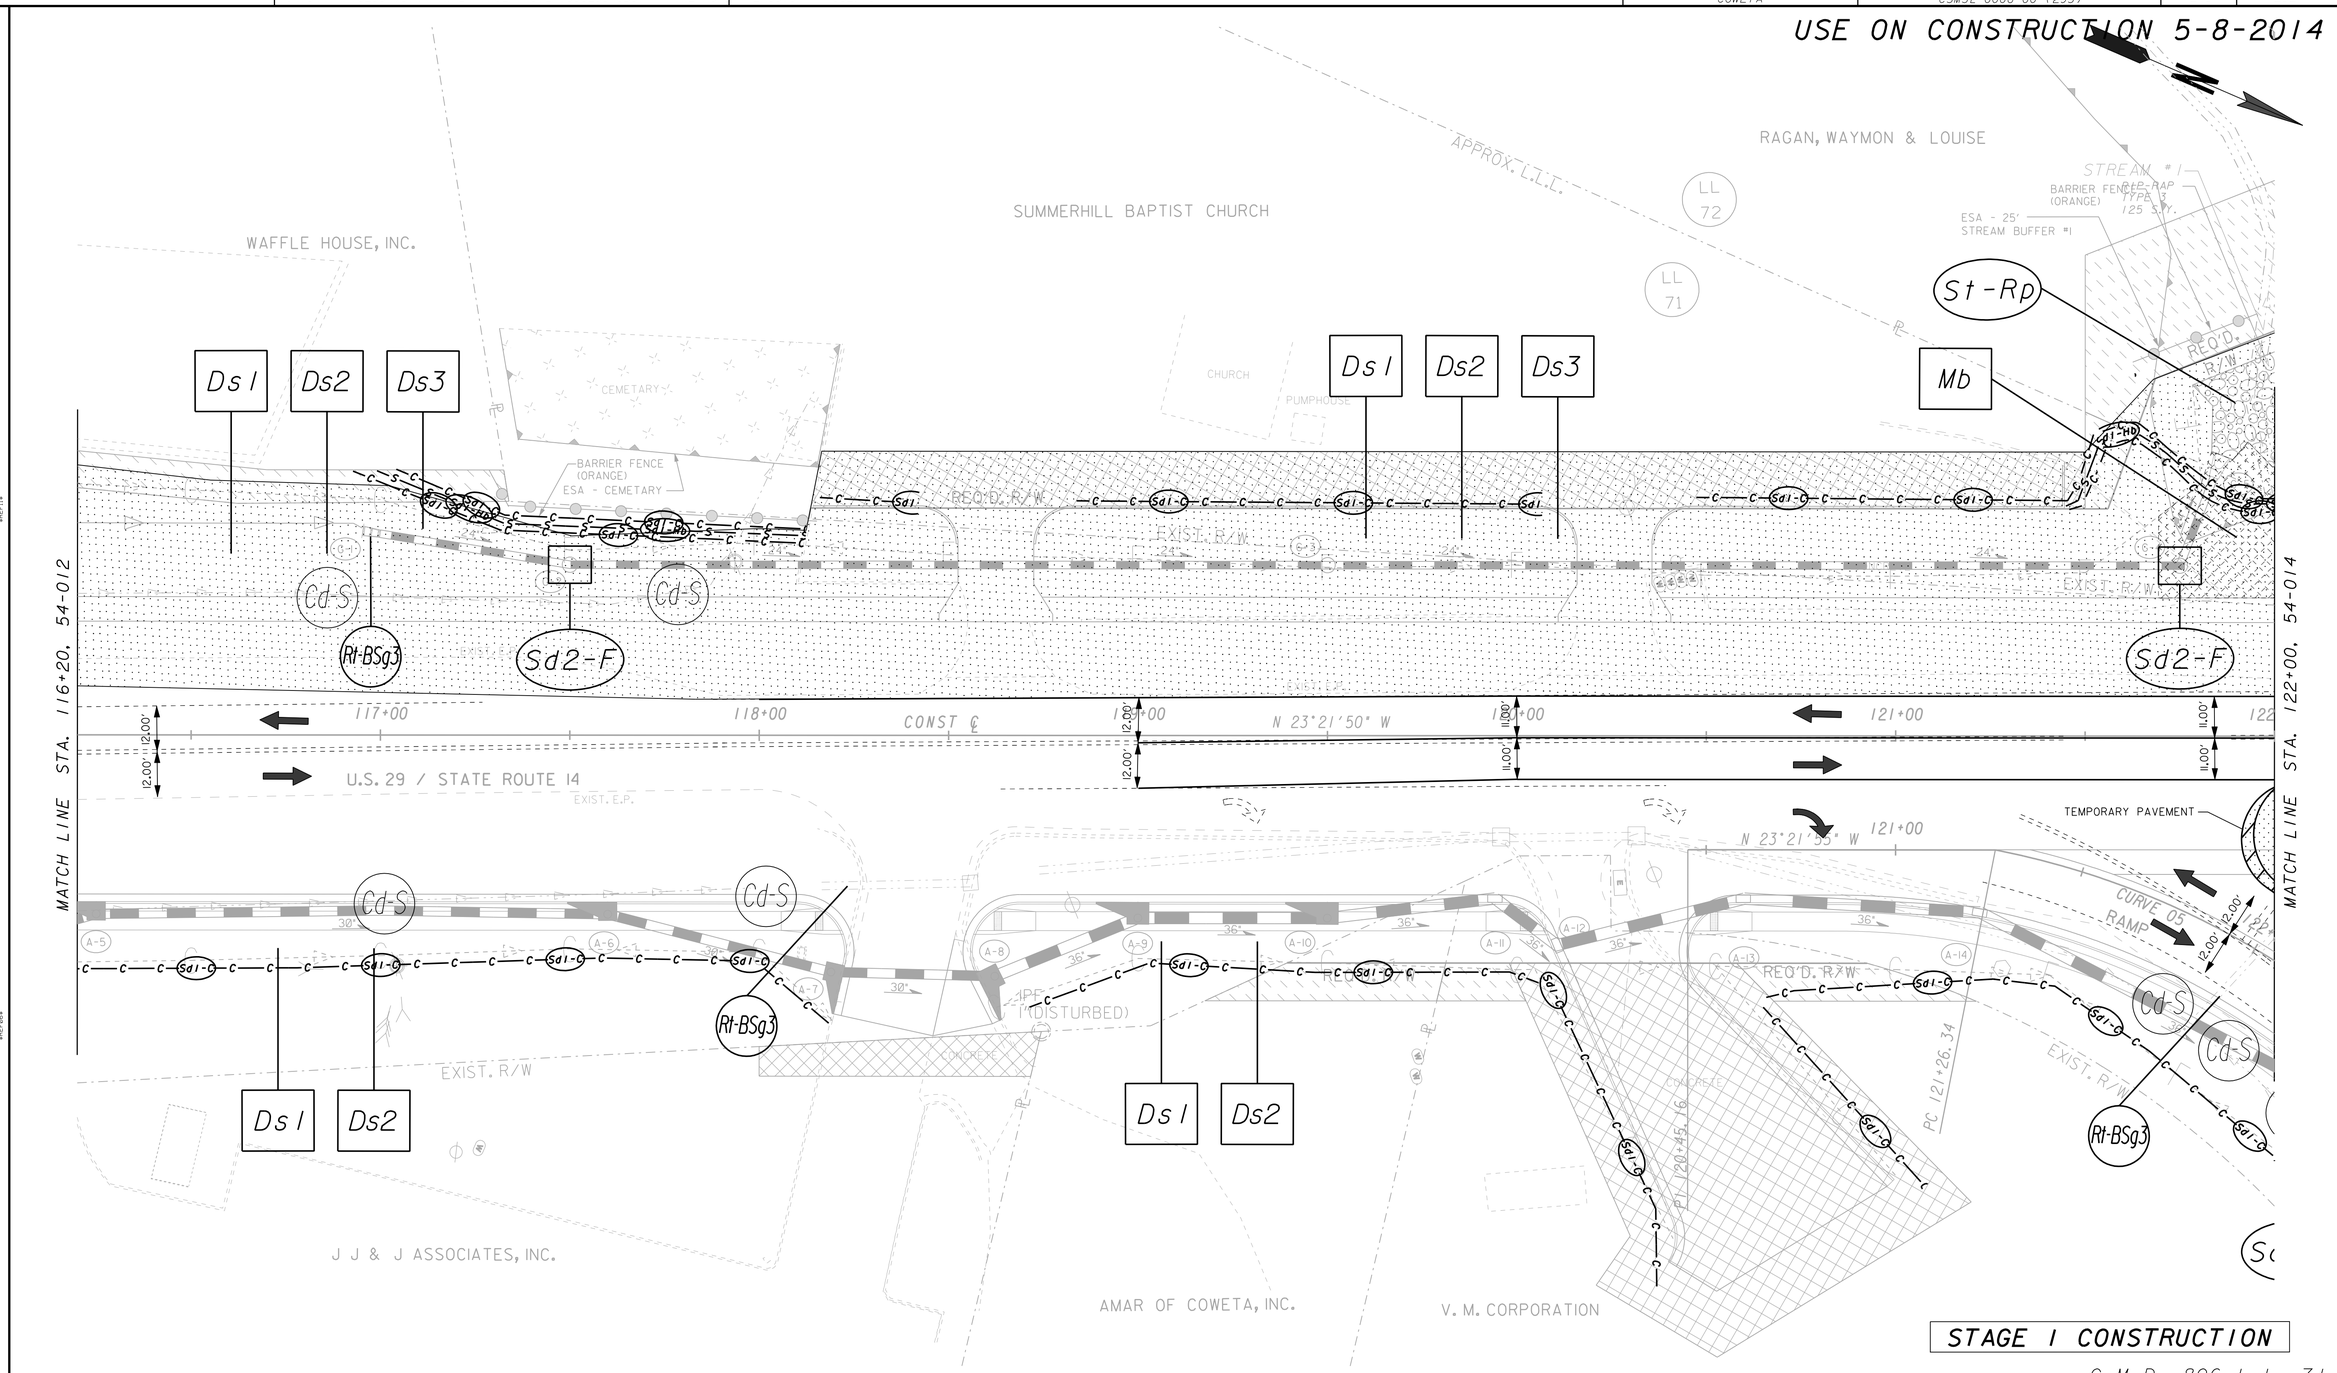

G.M.D. 806 L.L. 71

DIRECTION OF TWO-WAY TRAFFIC

STAGE 1 CONSTRUCTION

TEMPORARY PAVEMENT

CHA
270 Peachtree St. NW, Suite 1500 • Atlanta, GA 30303-1283
Main: (678) 954-5000 • www.chacompanies.com

SCALE IN FEET
0 20 40 80

REVISION DATES		
4/28/14	EPD	
5/08/14	EPD	

STATE OF GEORGIA
DEPARTMENT OF TRANSPORTATION
OFFICE: PROGRAM DELIVERY

BMP LOCATION DETAILS STA. 116+20 TO STA. 122+00

PROJECT: CSMSL-0006-00(293)
COUNTY: COWETA

DRAWING No. 54-013