USE ON CONSTRUCTION 4-28-2014

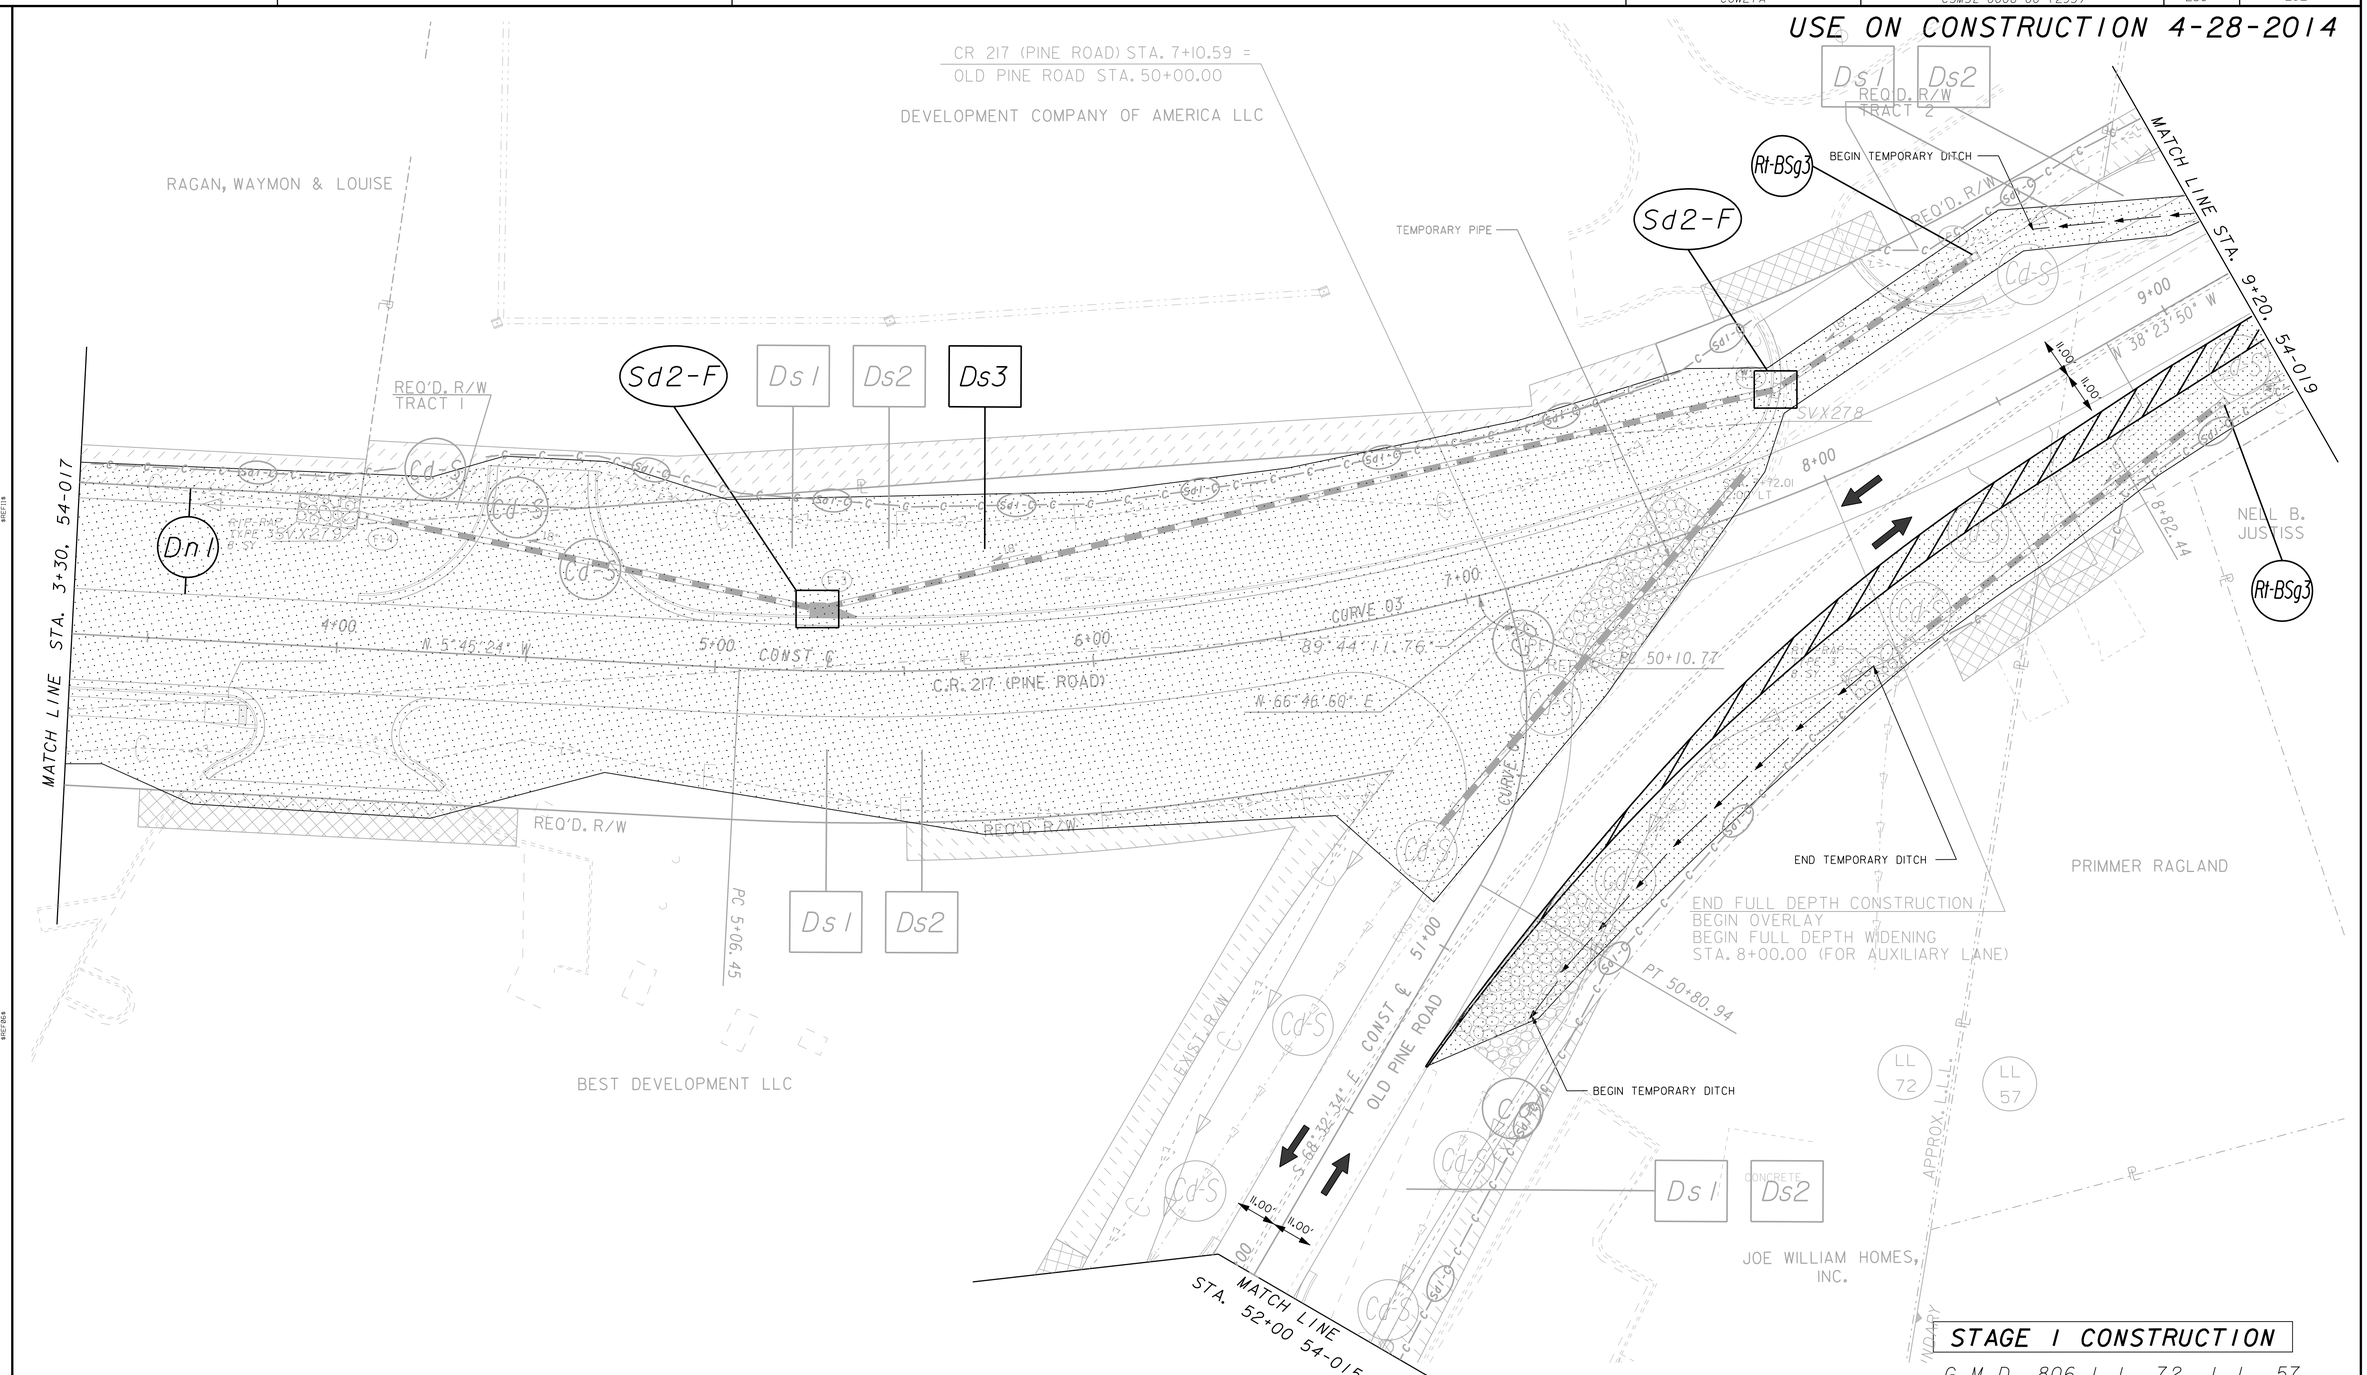

DIRECTION OF TWO-WAY TRAFFIC

STAGE I CONSTRUCTION

TEMPORARY PAVEMENT

CHA
270 Peachtree St. NW, Suite 1500 • Atlanta, GA 30303-1283
Main: (678) 954-5000 • www.chacompanies.com

SCALE IN FEET
0 20 40 80

REVISION DATES		
4/28/14	EPD	

STATE OF GEORGIA
DEPARTMENT OF TRANSPORTATION
OFFICE: PROGRAM DELIVERY

BMP LOCATION DETAILS

PROJECT: CSMSL-0006-00(293)
COUNTY: COWETA

DRAWING No. 54-018