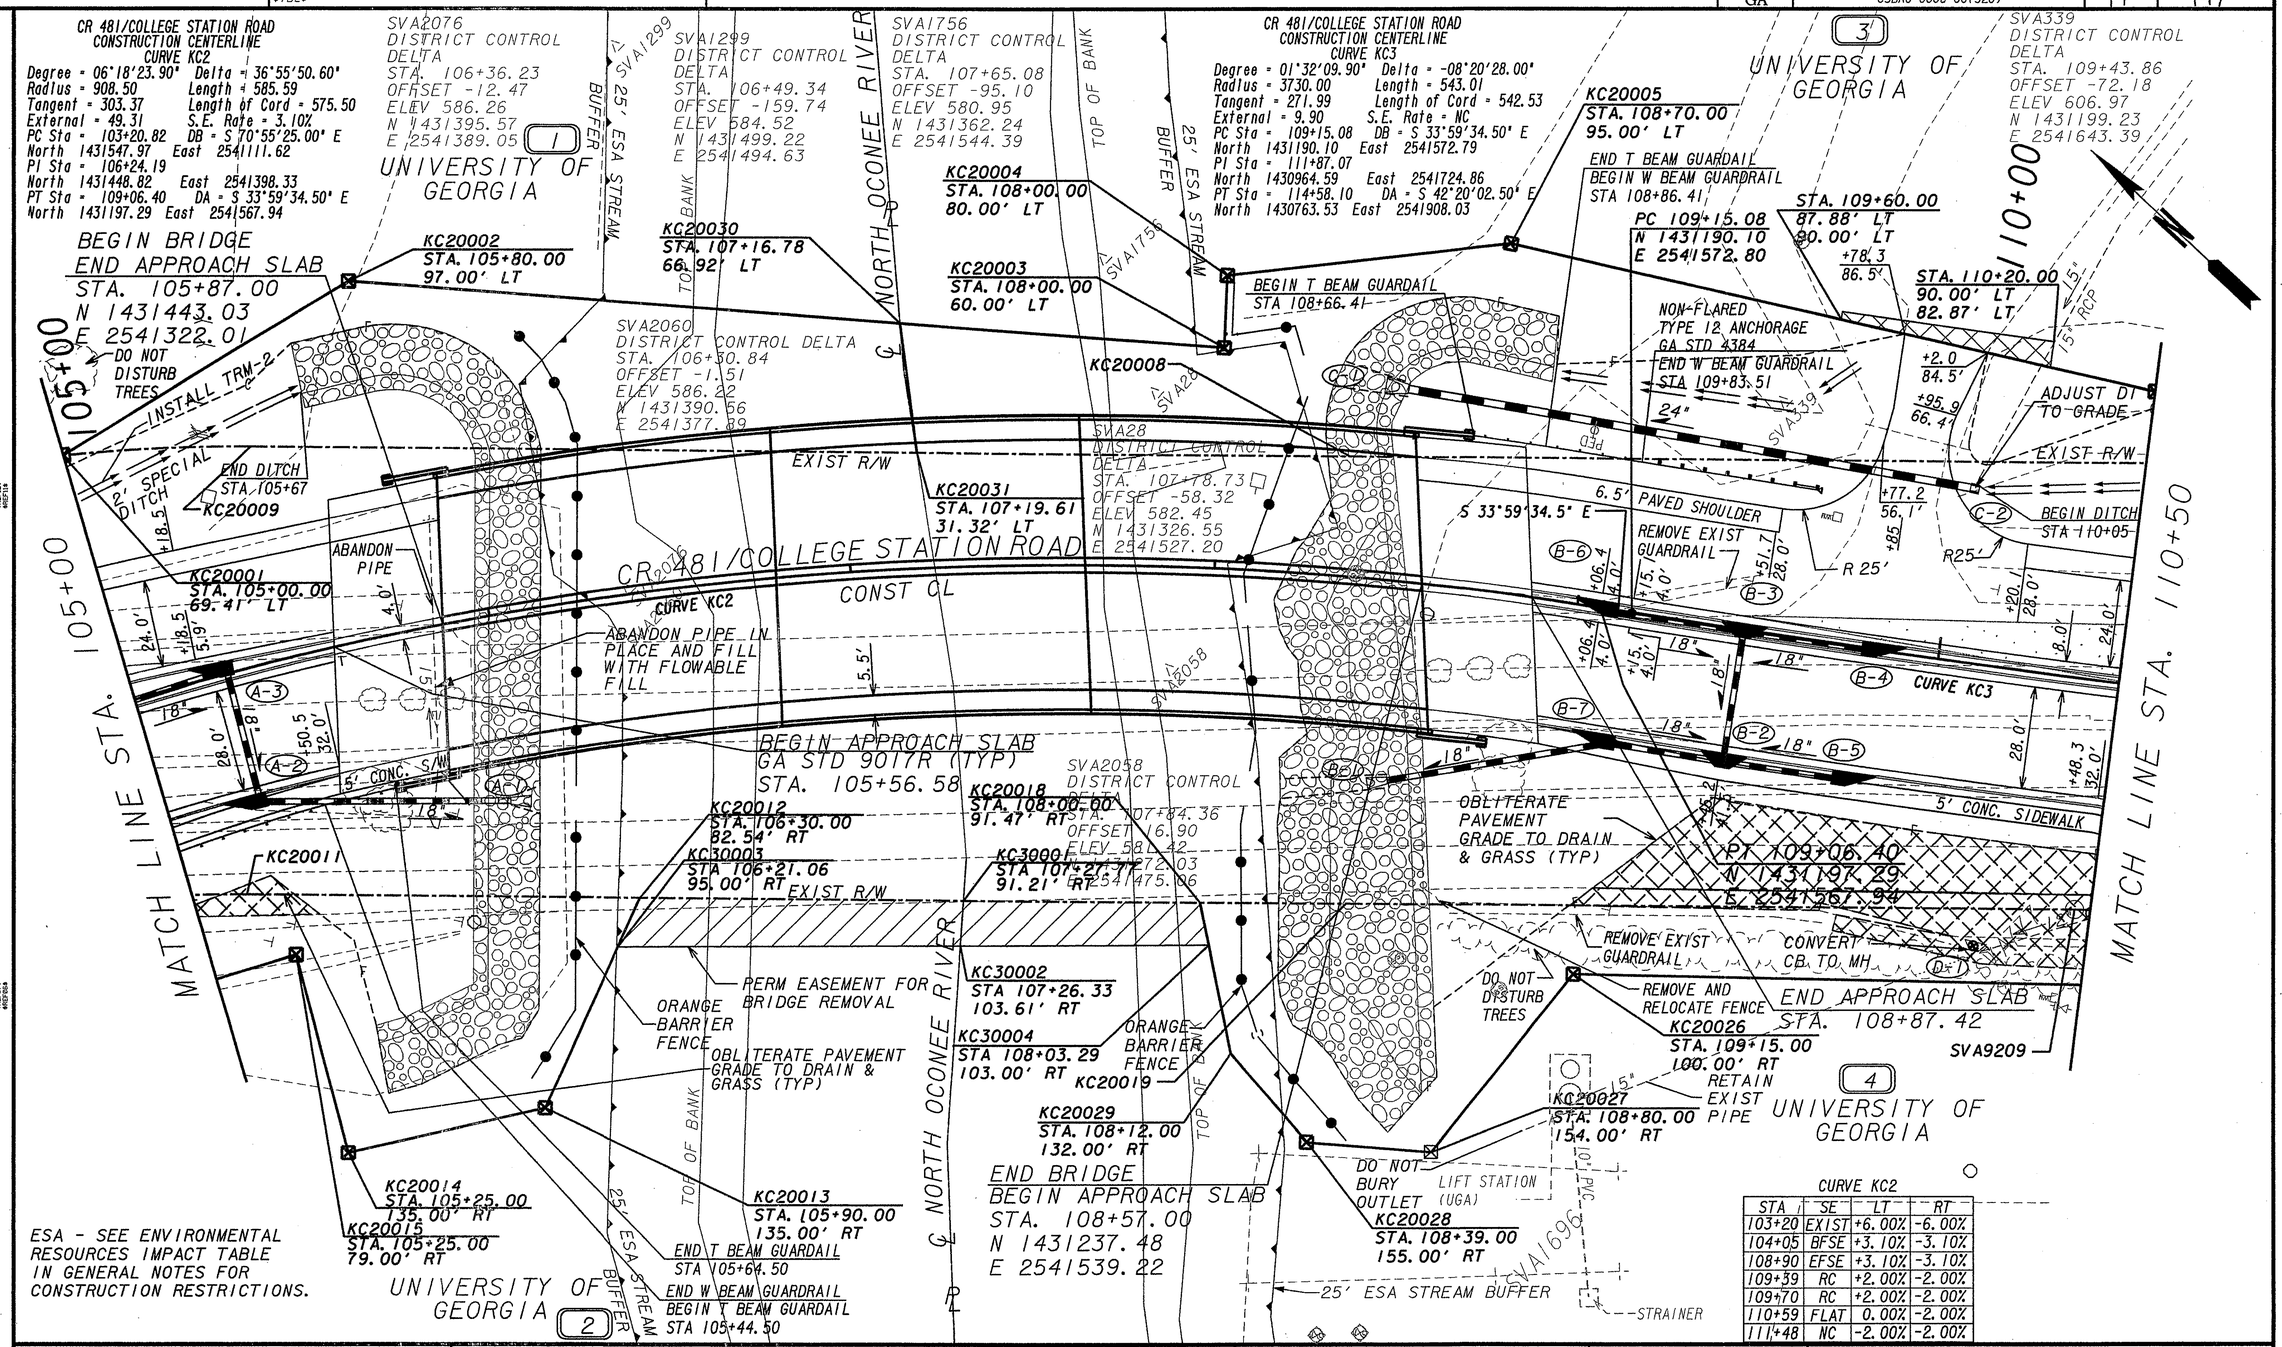

CURVE KC2

STA	SE	LT	RT
103+20	EXIST	+6.00%	-6.00%
104+05	BFSE	+3.10%	-3.10%
108+90	EFSE	+3.10%	-3.10%
109+39	RC	+2.00%	-2.00%
109+70	RC	+2.00%	-2.00%
110+59	FLAT	0.00%	-2.00%
111+48	NC	-2.00%	-2.00%

EXISTING R/W & PROPERTY LINE
REQUIRED R/W LINE
CONSTRUCTION LIMITS
EASEMENT FOR CONSTRUCTION & MAINTENANCE OF SLOPES
EASEMENT FOR CONSTR OF SLOPES
EASEMENT FOR CONSTR OF DRIVES

BEGIN LIMIT OF ACCESS ..... BLA
END LIMIT OF ACCESS ..... ELA
LIMIT OF ACCESS
R/W AND LIMIT OF ACCESS
OVERLAY EXISTING PAVEMENT

GRESHAM SMITH AND PARTNERS

SCALE IN FEET 0 20 40 80

REVISION DATES

STATE OF GEORGIA
DEPARTMENT OF TRANSPORTATION
OFFICE: PROGRAM DELIVERY

MAINLINE PLAN
CR 481/COLLEGE STATION ROAD

CSBRG-0006-00(320)
CLARKE COUNTY

DRAWING No. 13-002