DATE$$$ TIME$$$$ PRF DGN
$USER$ $$PENTABLE$$

STATE	PROJECT NUMBER	SHEET NO.	TOTAL SHEETS
GA	CSBRG-0006-00(320)	26	197

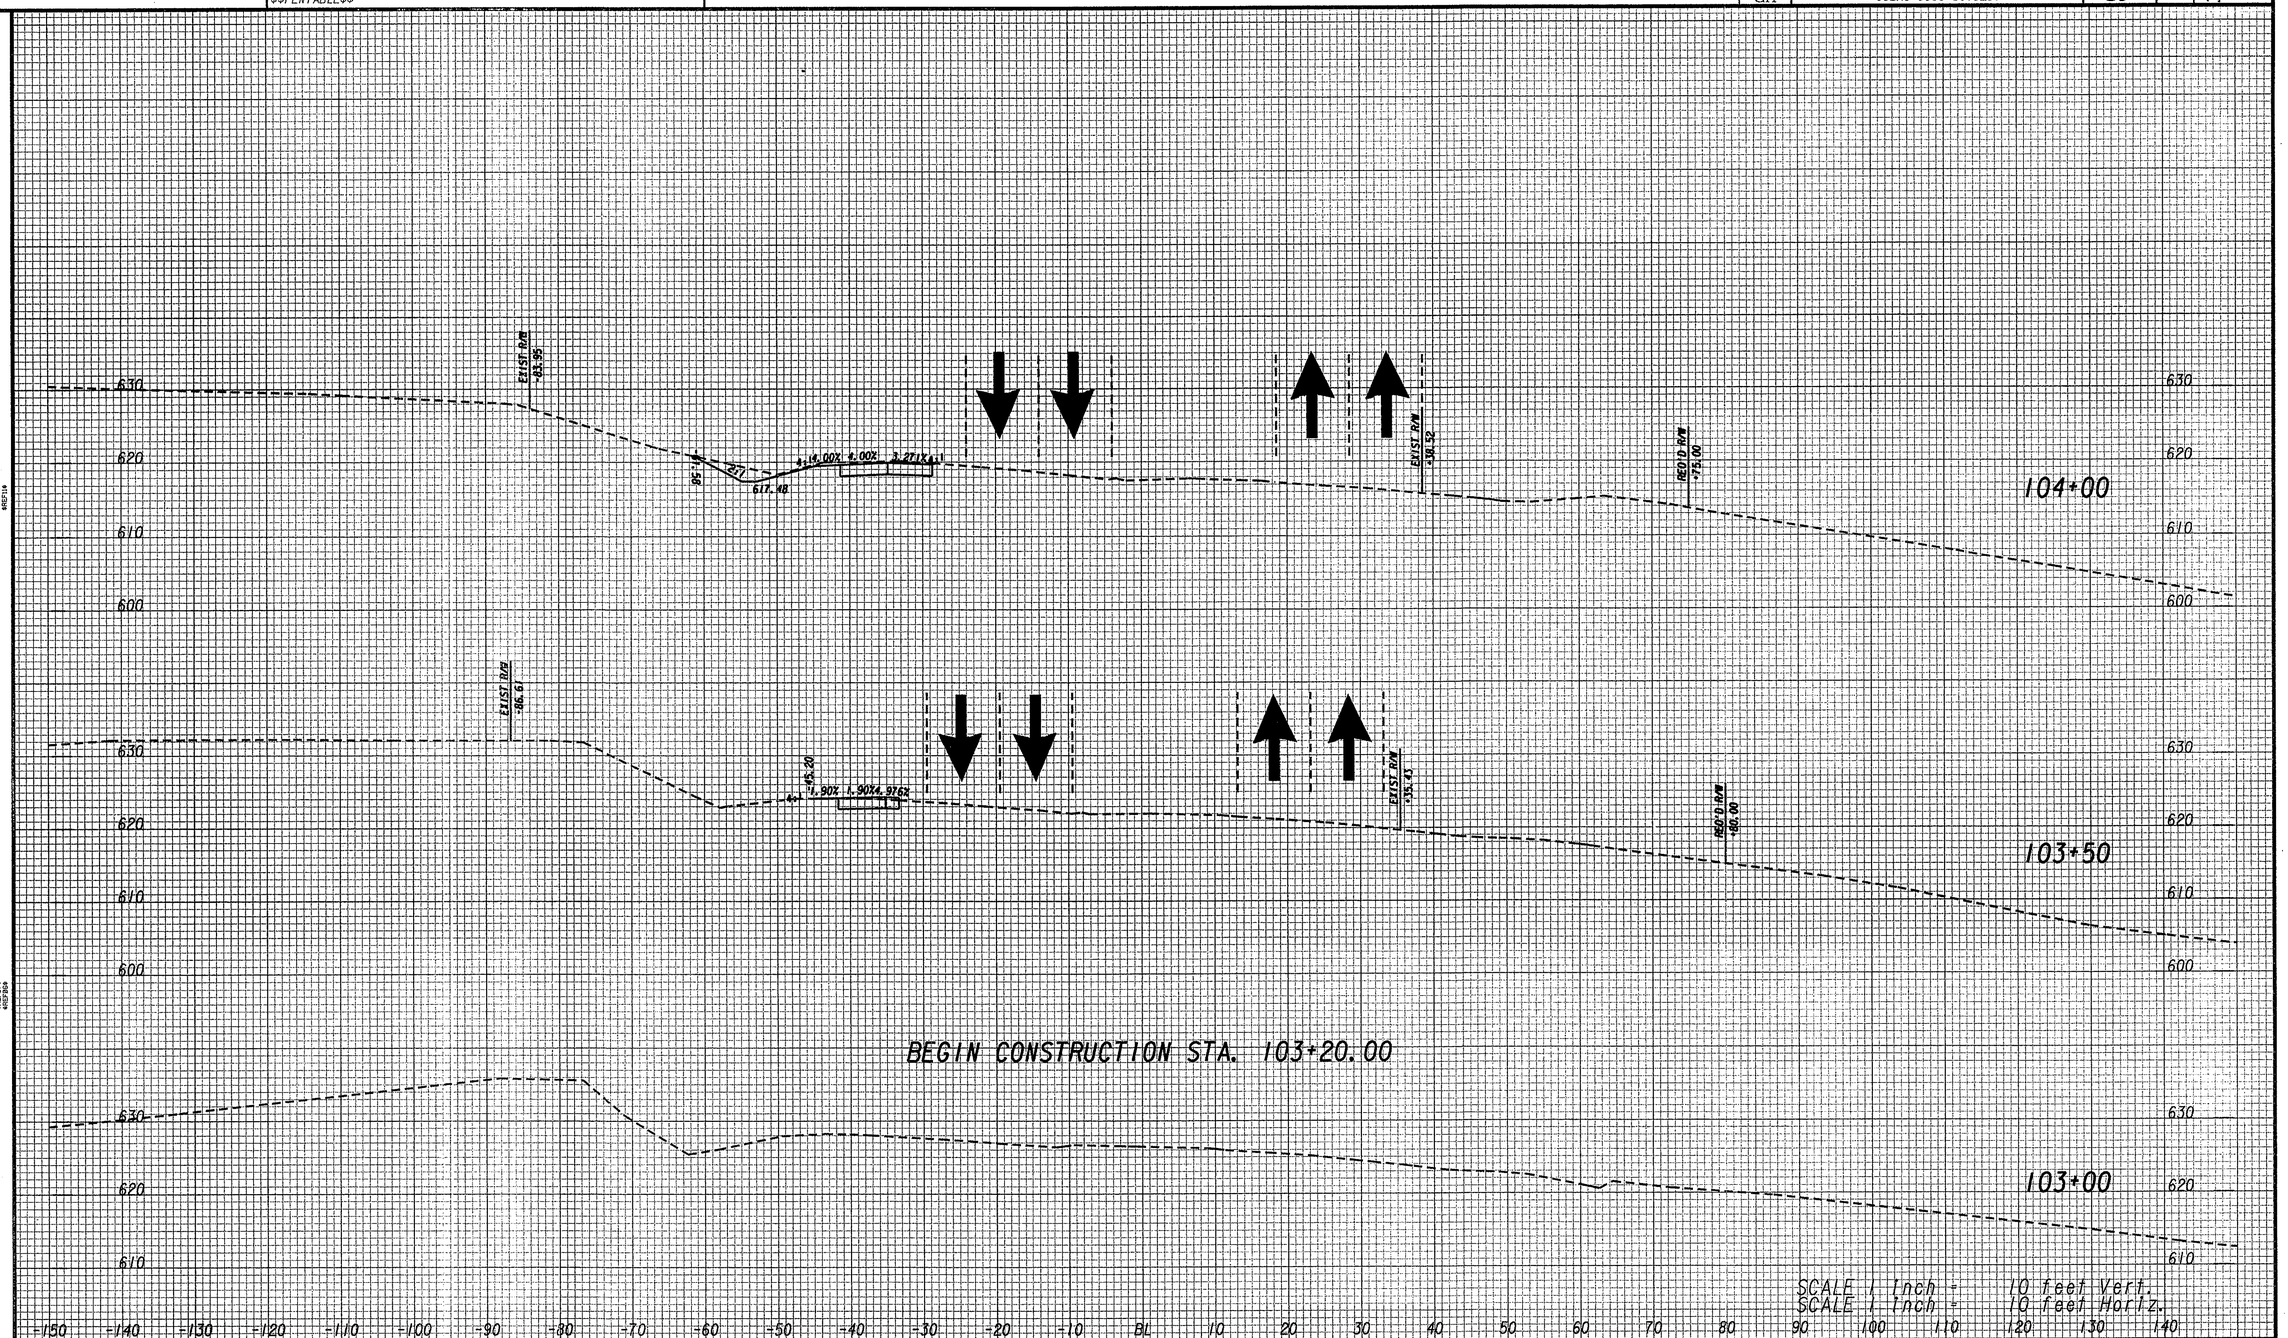

GRESHAM SMITH AND PARTNERS

SCALE IN FEET 1" = 10' HORIZONTAL
0 10 20 40

SCALE IN FEET 1" = 10 VERTICAL
0 10 20 40

REVISION DATES

STATE OF GEORGIA
DEPARTMENT OF TRANSPORTATION
OFFICE: PROGRAM DELIVERY

STAGING CROSS SECTIONS
STAGE 1

PROJECT: CSBRG-0006-00(320)
COUNTY: CLARKE COUNTY

DRAWING No. 19-004

3/1/2007 SUXSEV