| DATE$$$ | TIME$$$ | $PRF$ | $DGN$ | STATE | PROJECT NUMBER | SHEET NO. | TOTAL SHEETS |
|---|---|---|---|---|---|---|---|
| $USER$ | | $$PENTABLE$$ | | GA | CSBRG-0006-00(320) | 31 | 197 |

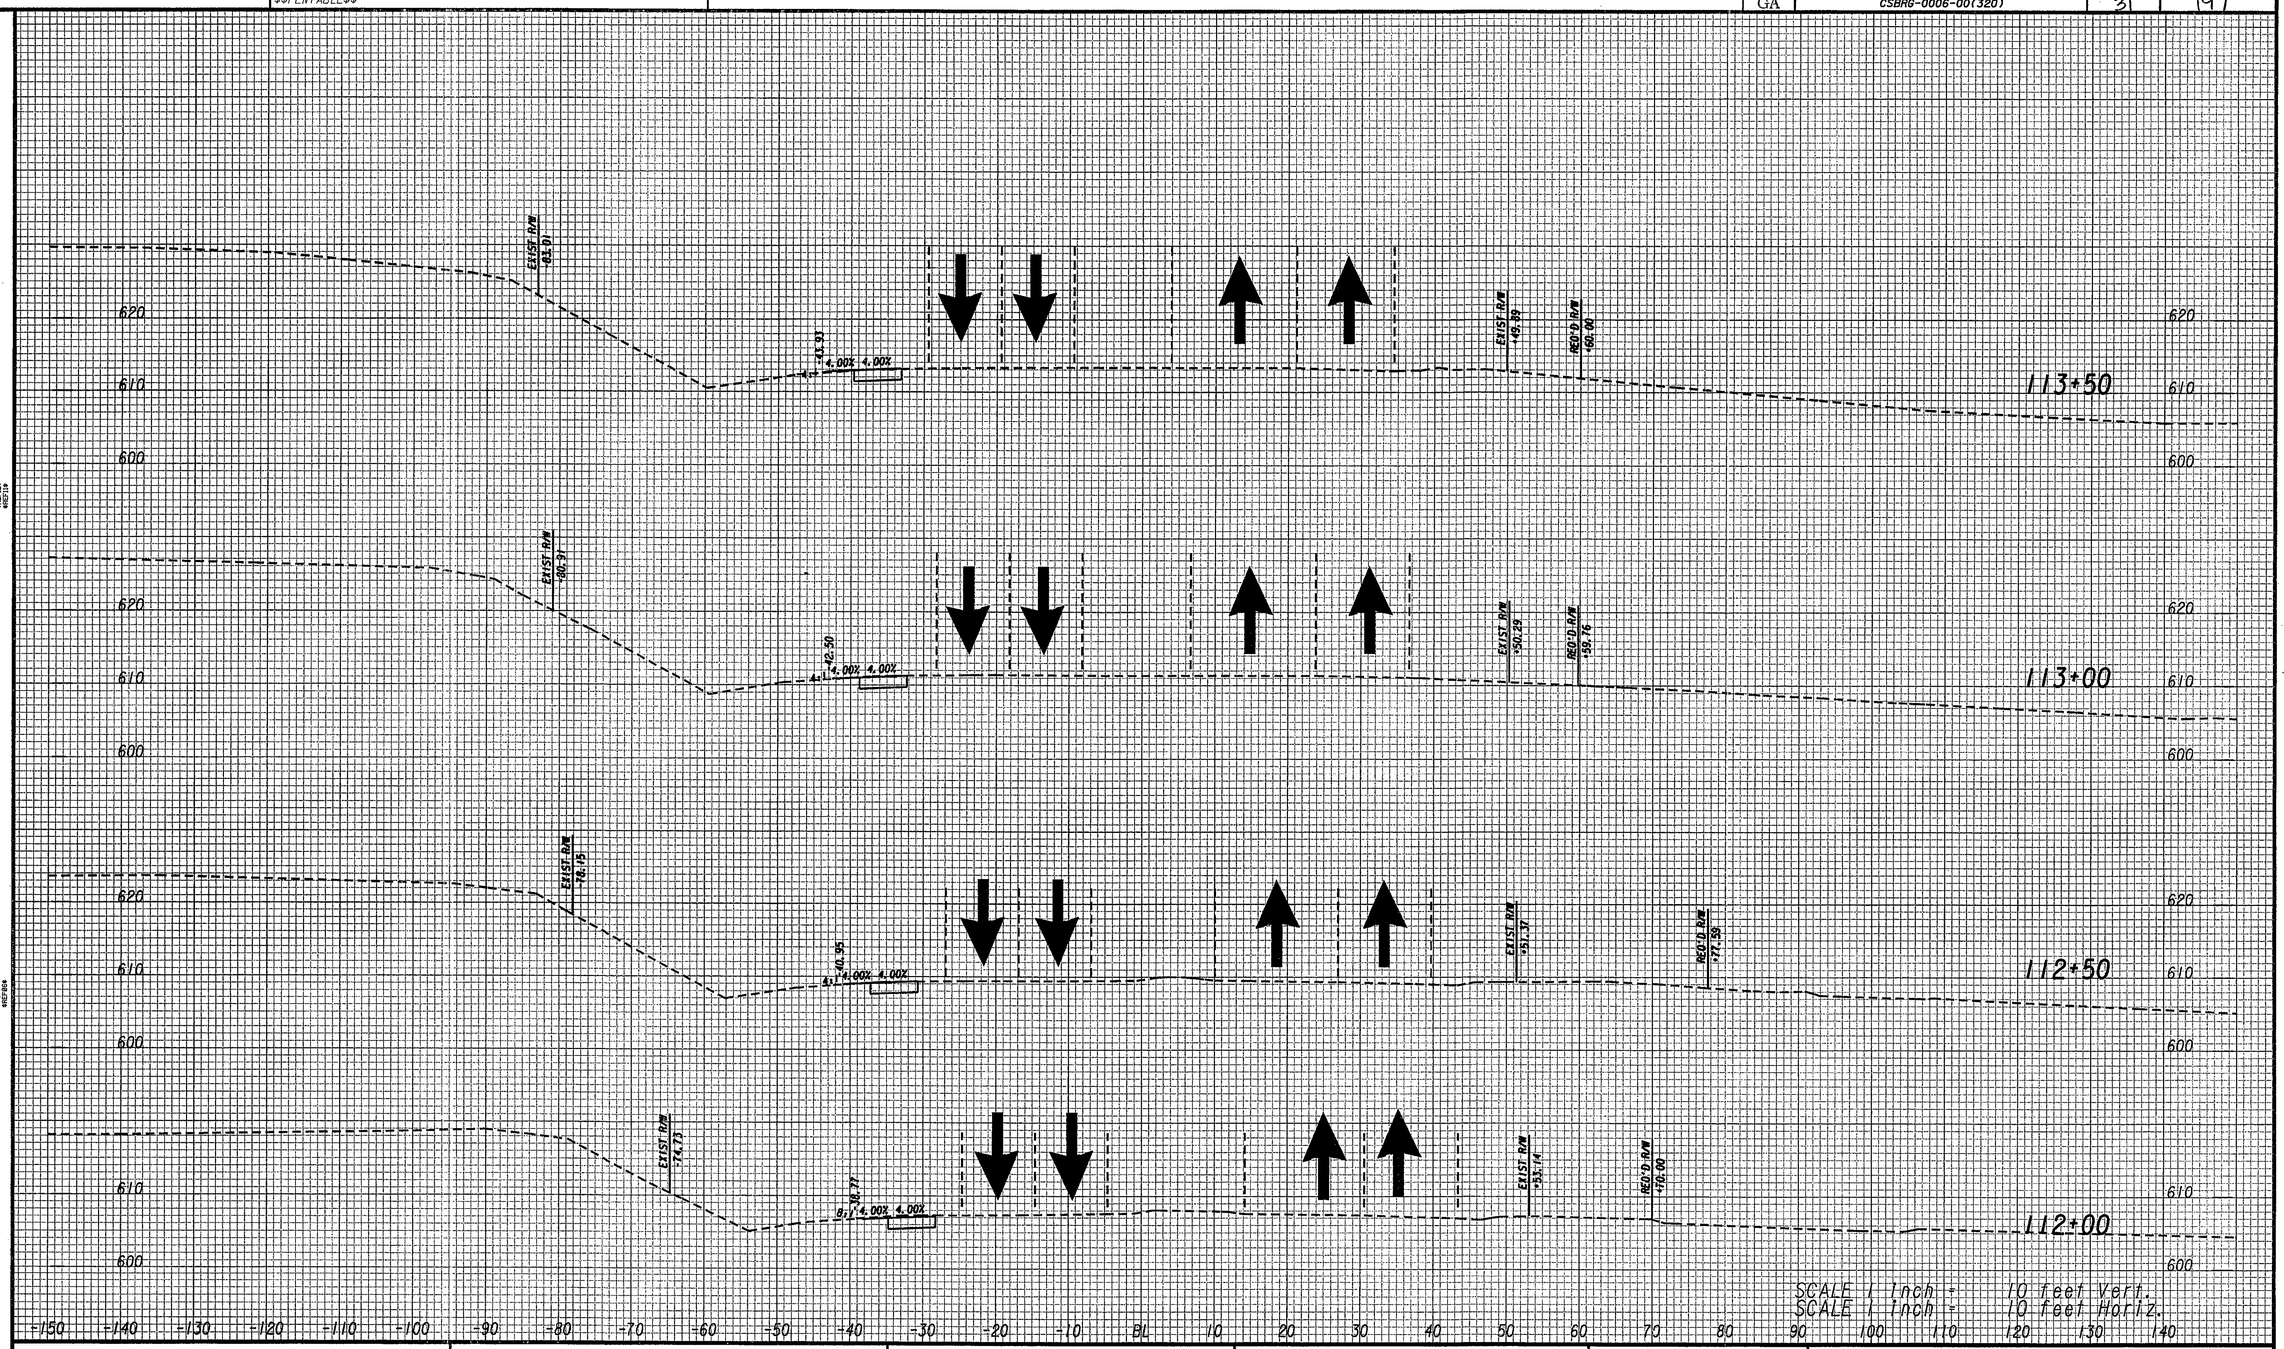


GRESHAM SMITH AND PARTNERS

SCALE IN FEET 1" = 10' HORIZONTAL
0 10 20 40

SCALE IN FEET 1" = 10 VERTICAL
0 10 20 40

REVISION DATES

STATE OF GEORGIA
DEPARTMENT OF TRANSPORTATION

OFFICE: PROGRAM DELIVERY

**STAGING CROSS SECTIONS**
**STAGE 1**

PROJECT: CSBRG-0006-00(320)
COUNTY: CLARKE COUNTY

DRAWING No. 19-009

3/1/2007 SUXSEW