STATE	PROJECT NUMBER	SHEET NO.	TOTAL SHEETS
GA.	CSSTP-0006-00(435)	15	90

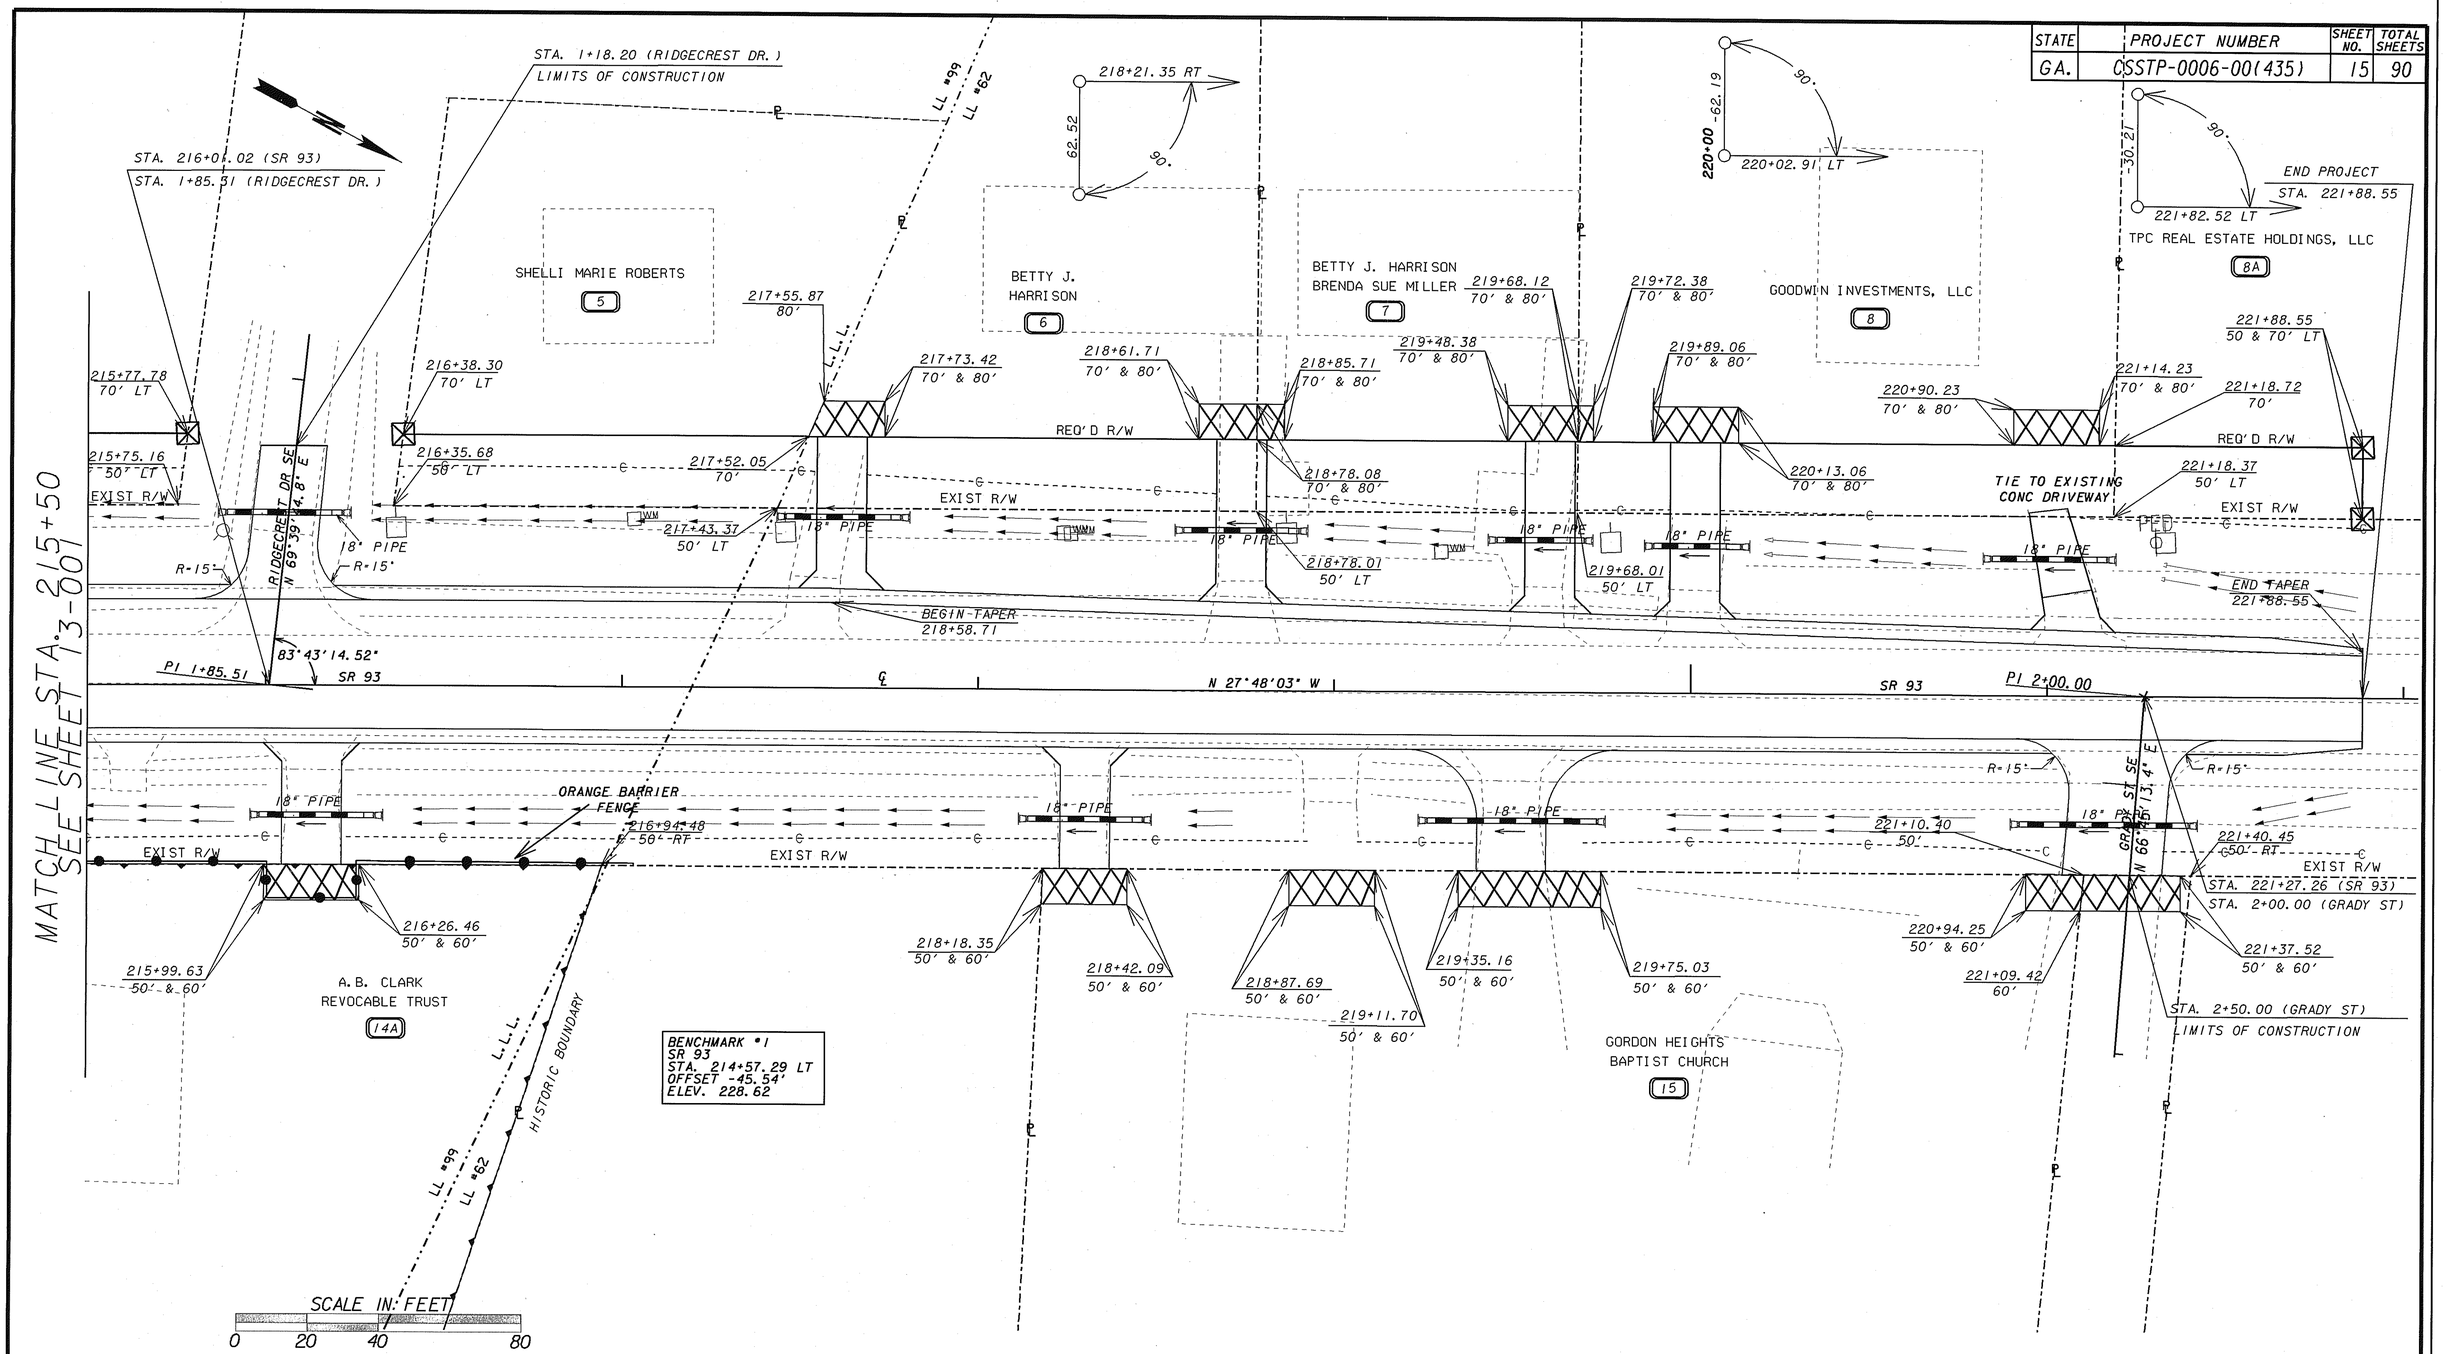

PROPERTY AND EXISTING R/W LINE
REQUIRED R/W LINE
CONSTRUCTION LIMITS
EASEMENT FOR CONSTR & MAINTENANCE OF SLOPES
EASEMENT FOR CONSTR OF SLOPES
EASEMENT FOR CONSTR OF DRIVES

BEGIN LIMIT OF ACCESS.....BLA
END LIMIT OF ACCESS.....ELA
LIMIT OF ACCESS
REQ'D R/W & LIMIT OF ACCESS

GEORGIA
DEPARTMENT OF TRANSPORTATION

DATE	REVISIONS	DATE	REVISIONS

GEORGIA
DEPARTMENT OF TRANSPORTATION
CONSTRUCTION PLAN

SR 93 @ JOYNER ROAD

DRAWING No. 13-002

Tue Nov 06 16:28:23 2012
Tue Nov 06 16:28:23 2012

CPDOT 11/6/2012 4:28:21 PM \\GDOT-DSN1\GOPLOT\OCE\d4 PDF Out mono 200dpi.pcf agraves C:\0006435\DGN\13_0006435CP02.prf D4-Tifton