STATE	PROJECT NUMBER	SHEET NO.	TOTAL SHEETS
GA	CSSTP-0006-00(435)	16	90

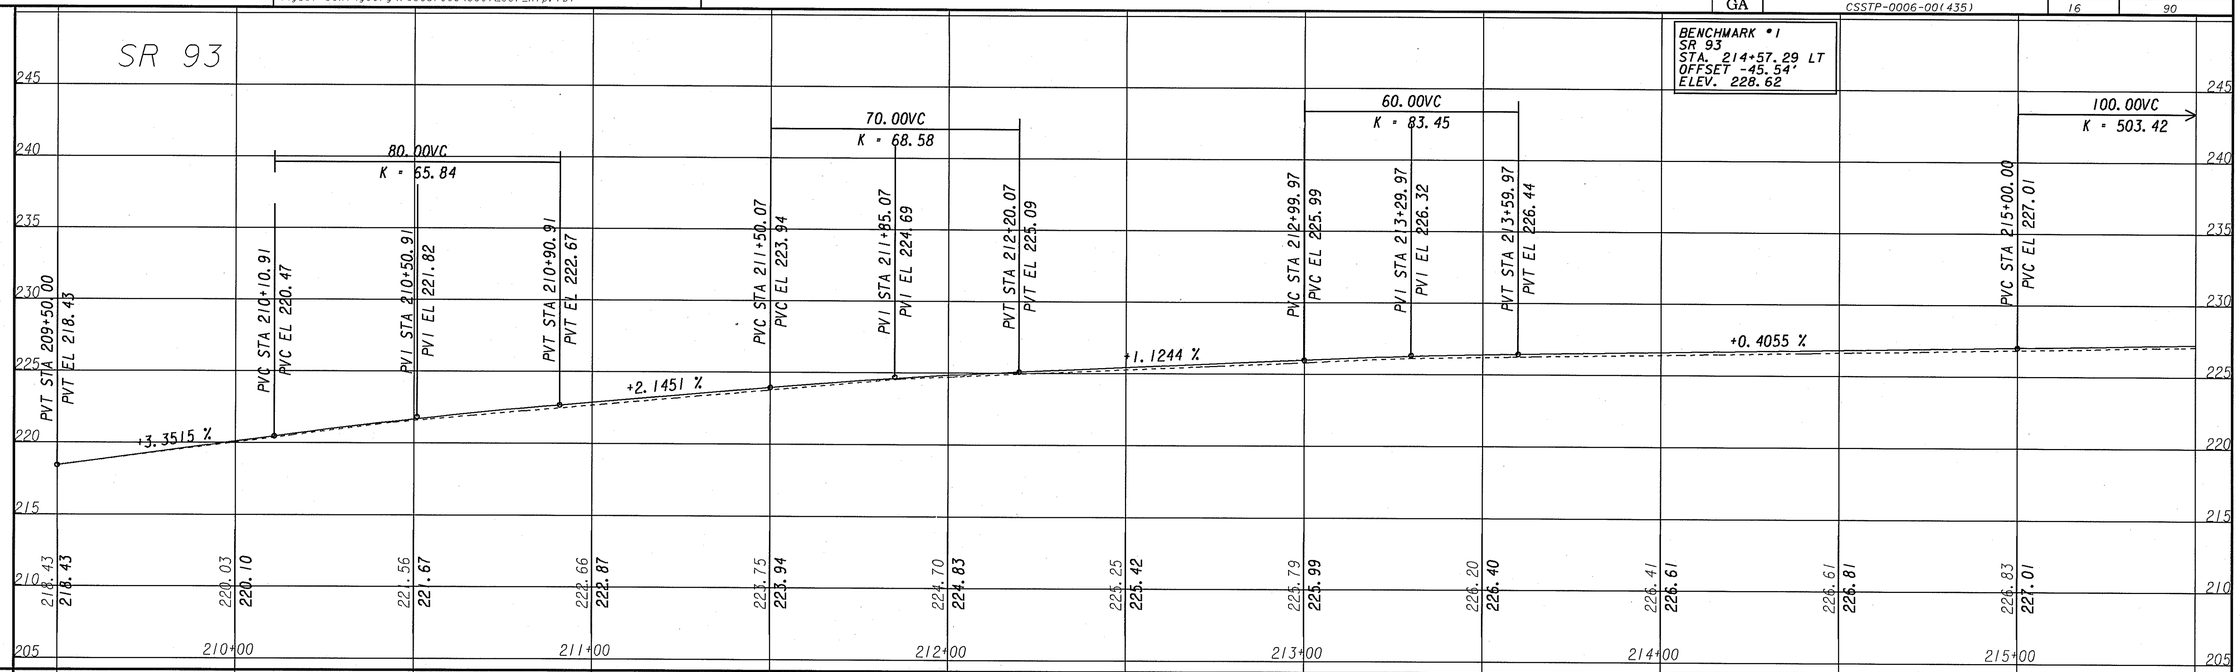

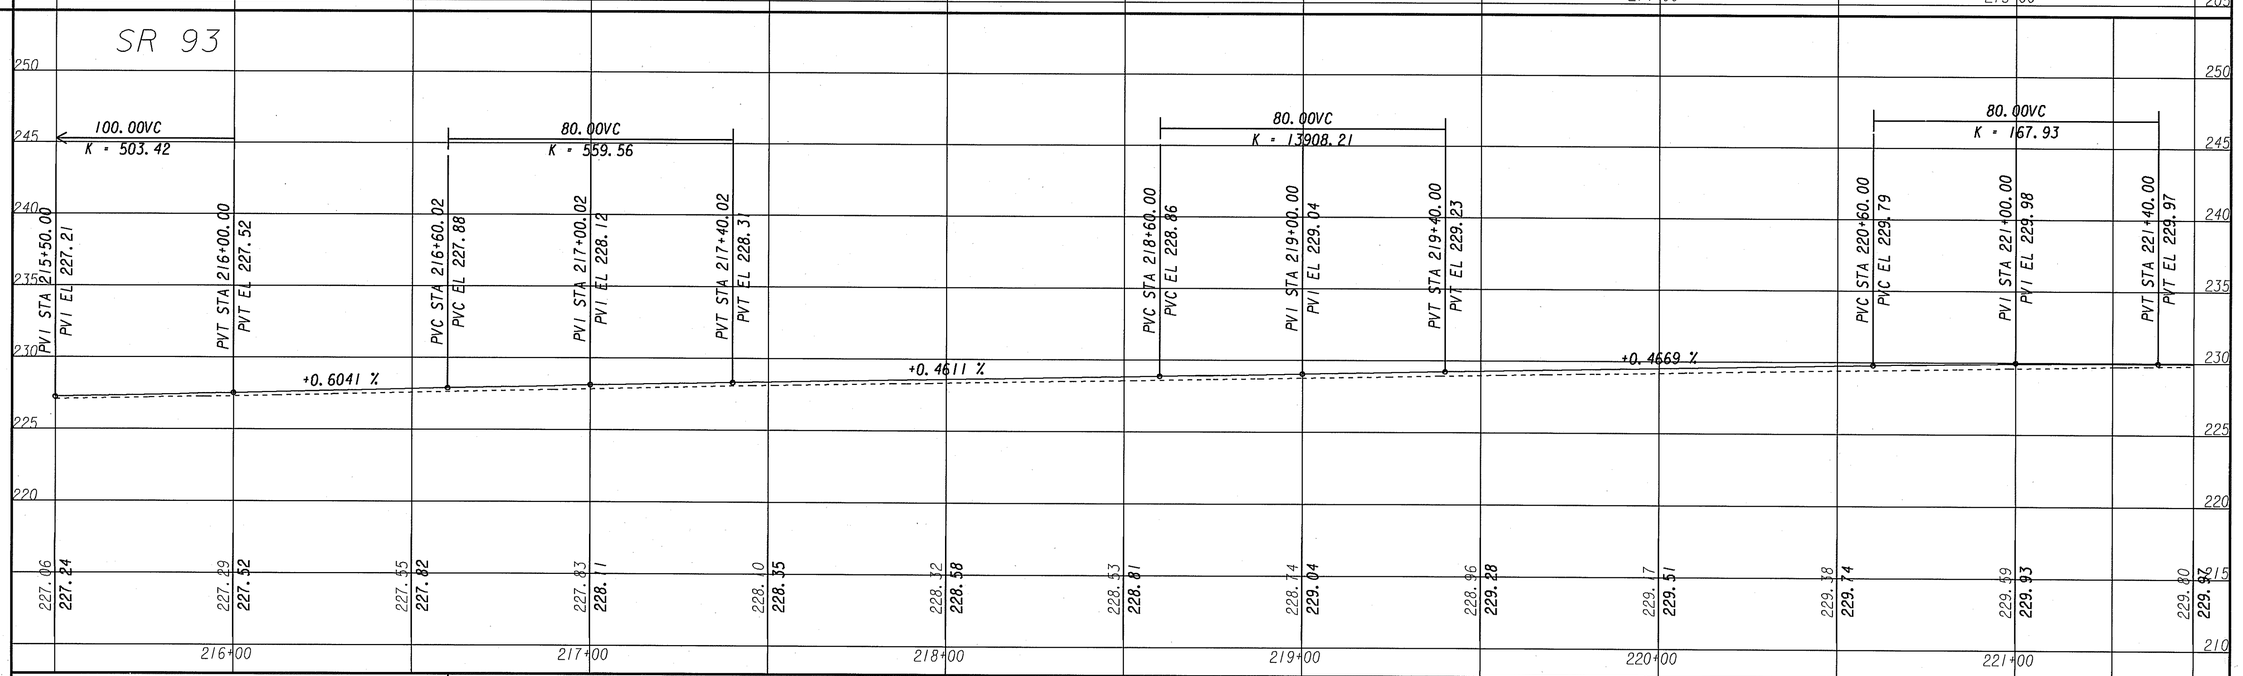

GEORGIA
DEPARTMENT OF TRANSPORTATION

REVISION DATES

STATE OF GEORGIA
DEPARTMENT OF TRANSPORTATION
OFFICE: DISTRICT 4

MAINLINE RAODWAY
PROFILE SHEET
SR 93 @ JOYNER ROAD

DRAWING No. 15-001

3/1/2007 GR3EDG