STATE	PROJECT NUMBER	SHEET NO.	TOTAL SHEETS
GA	CSSTP-0006-00(435)	19	90

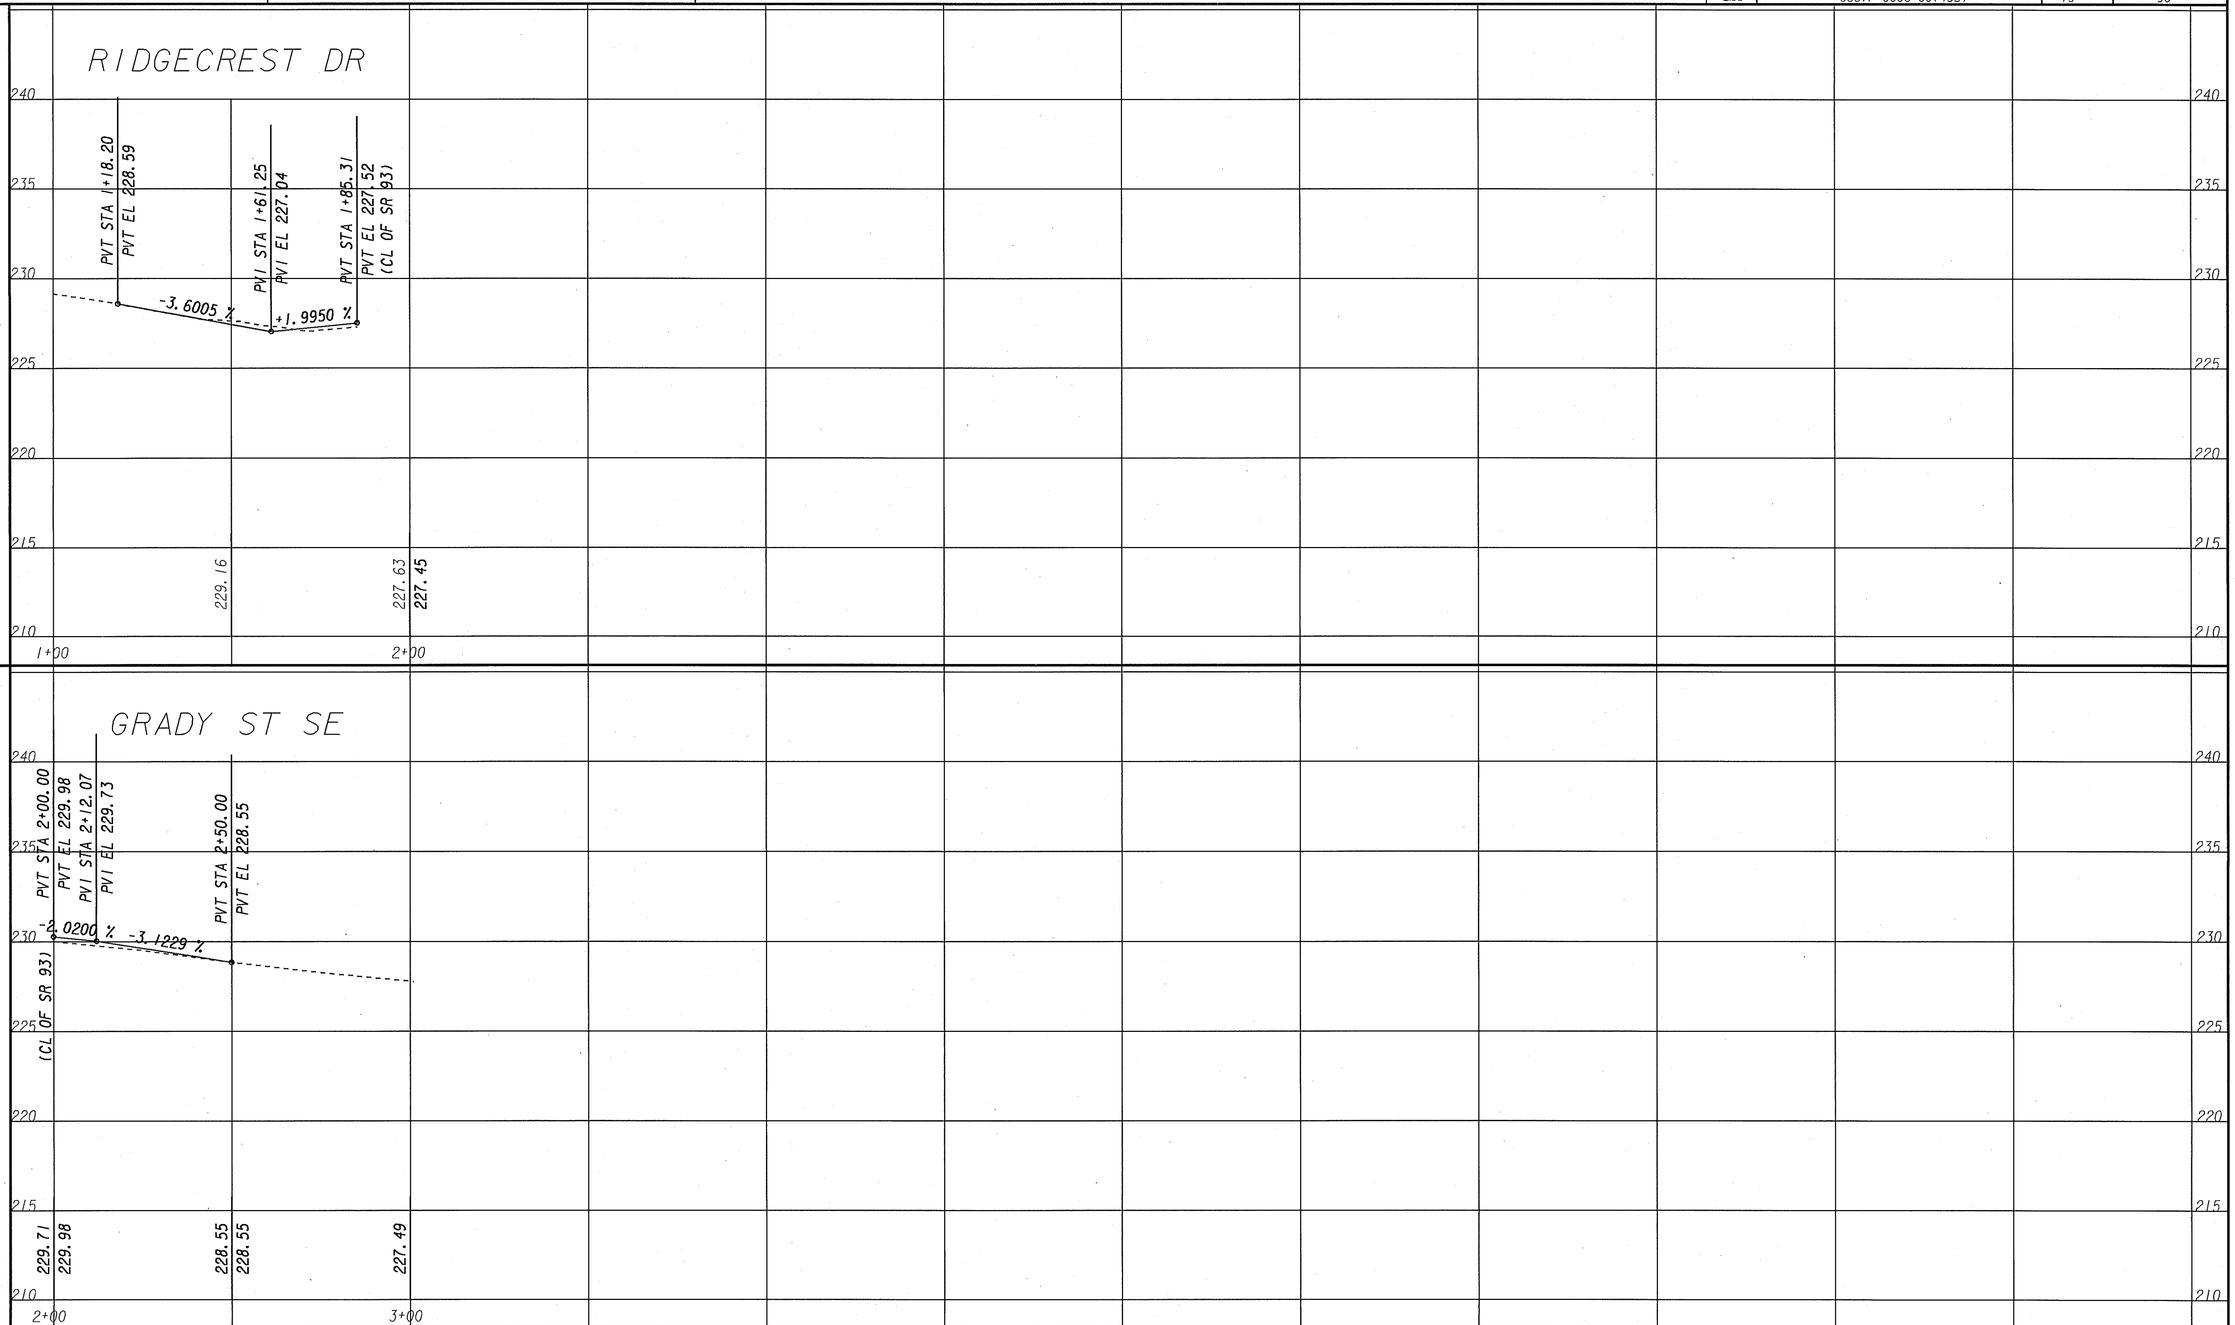

GEORGIA
DEPARTMENT OF TRANSPORTATION

REVISION DATES		

STATE OF GEORGIA
DEPARTMENT OF TRANSPORTATION
OFFICE: DISTRICT 4

SIDE STREET PROFILE SHEET

SR 93 @ JOYNER ROAD

DRAWING No. 16-002

3/1/2007 GR3EDG