STATE	PROJECT NUMBER	SHEET NO.	TOTAL SHEETS
GA	CSSTP-0006-00(435)	22	90

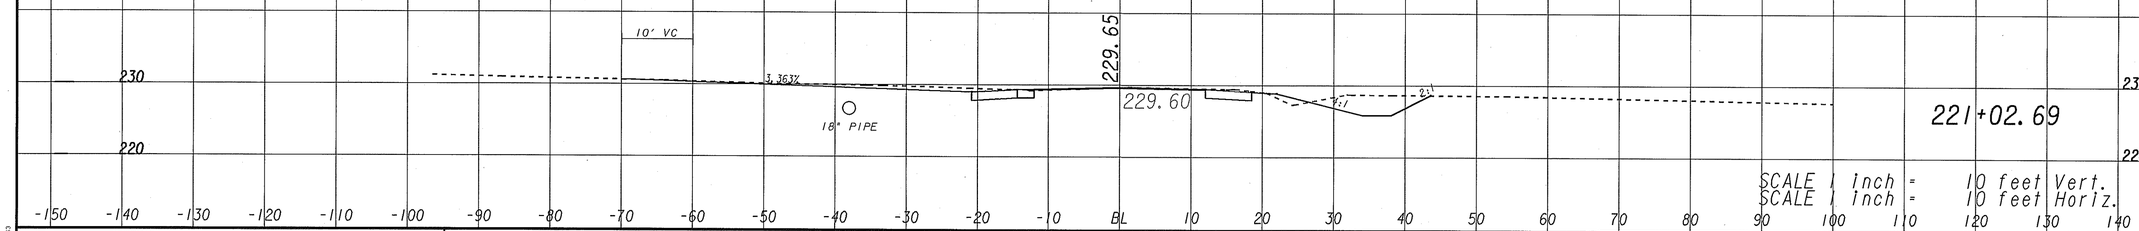

0006435

GEORGIA
DEPARTMENT OF TRANSPORTATION

REVISION DATES

STATE OF GEORGIA
DEPARTMENT OF TRANSPORTATION
OFFICE: DISTRICT 4

DRIVEWAY PROFILES

SR 93 @ JOYNER ROAD

DRAWING No. 17-003

3/1/2007 SUXSEW