STATE	PROJECT NUMBER	SHEET NO.	TOTAL SHEETS
GA.	CSSTP-0006-00(435)	75	90

STA 214+53.07
SINGLE 24" DRAINAGE PIPE
SKEW ANGLE 71.81°
AREA = 17.80 ACRES
EXIST. (cfs)
PEAK FLOW 50 = 10.44
PEAK FLOW100 = 23.04
PROPOSED
HW50 = 224.06 FT
HW100= 225.25 FT
DISTURBED AREA= 0.03 ACRES
RUNOFF COEFFICIENTS
C BEFORE=0.25
C AFTER=0.30

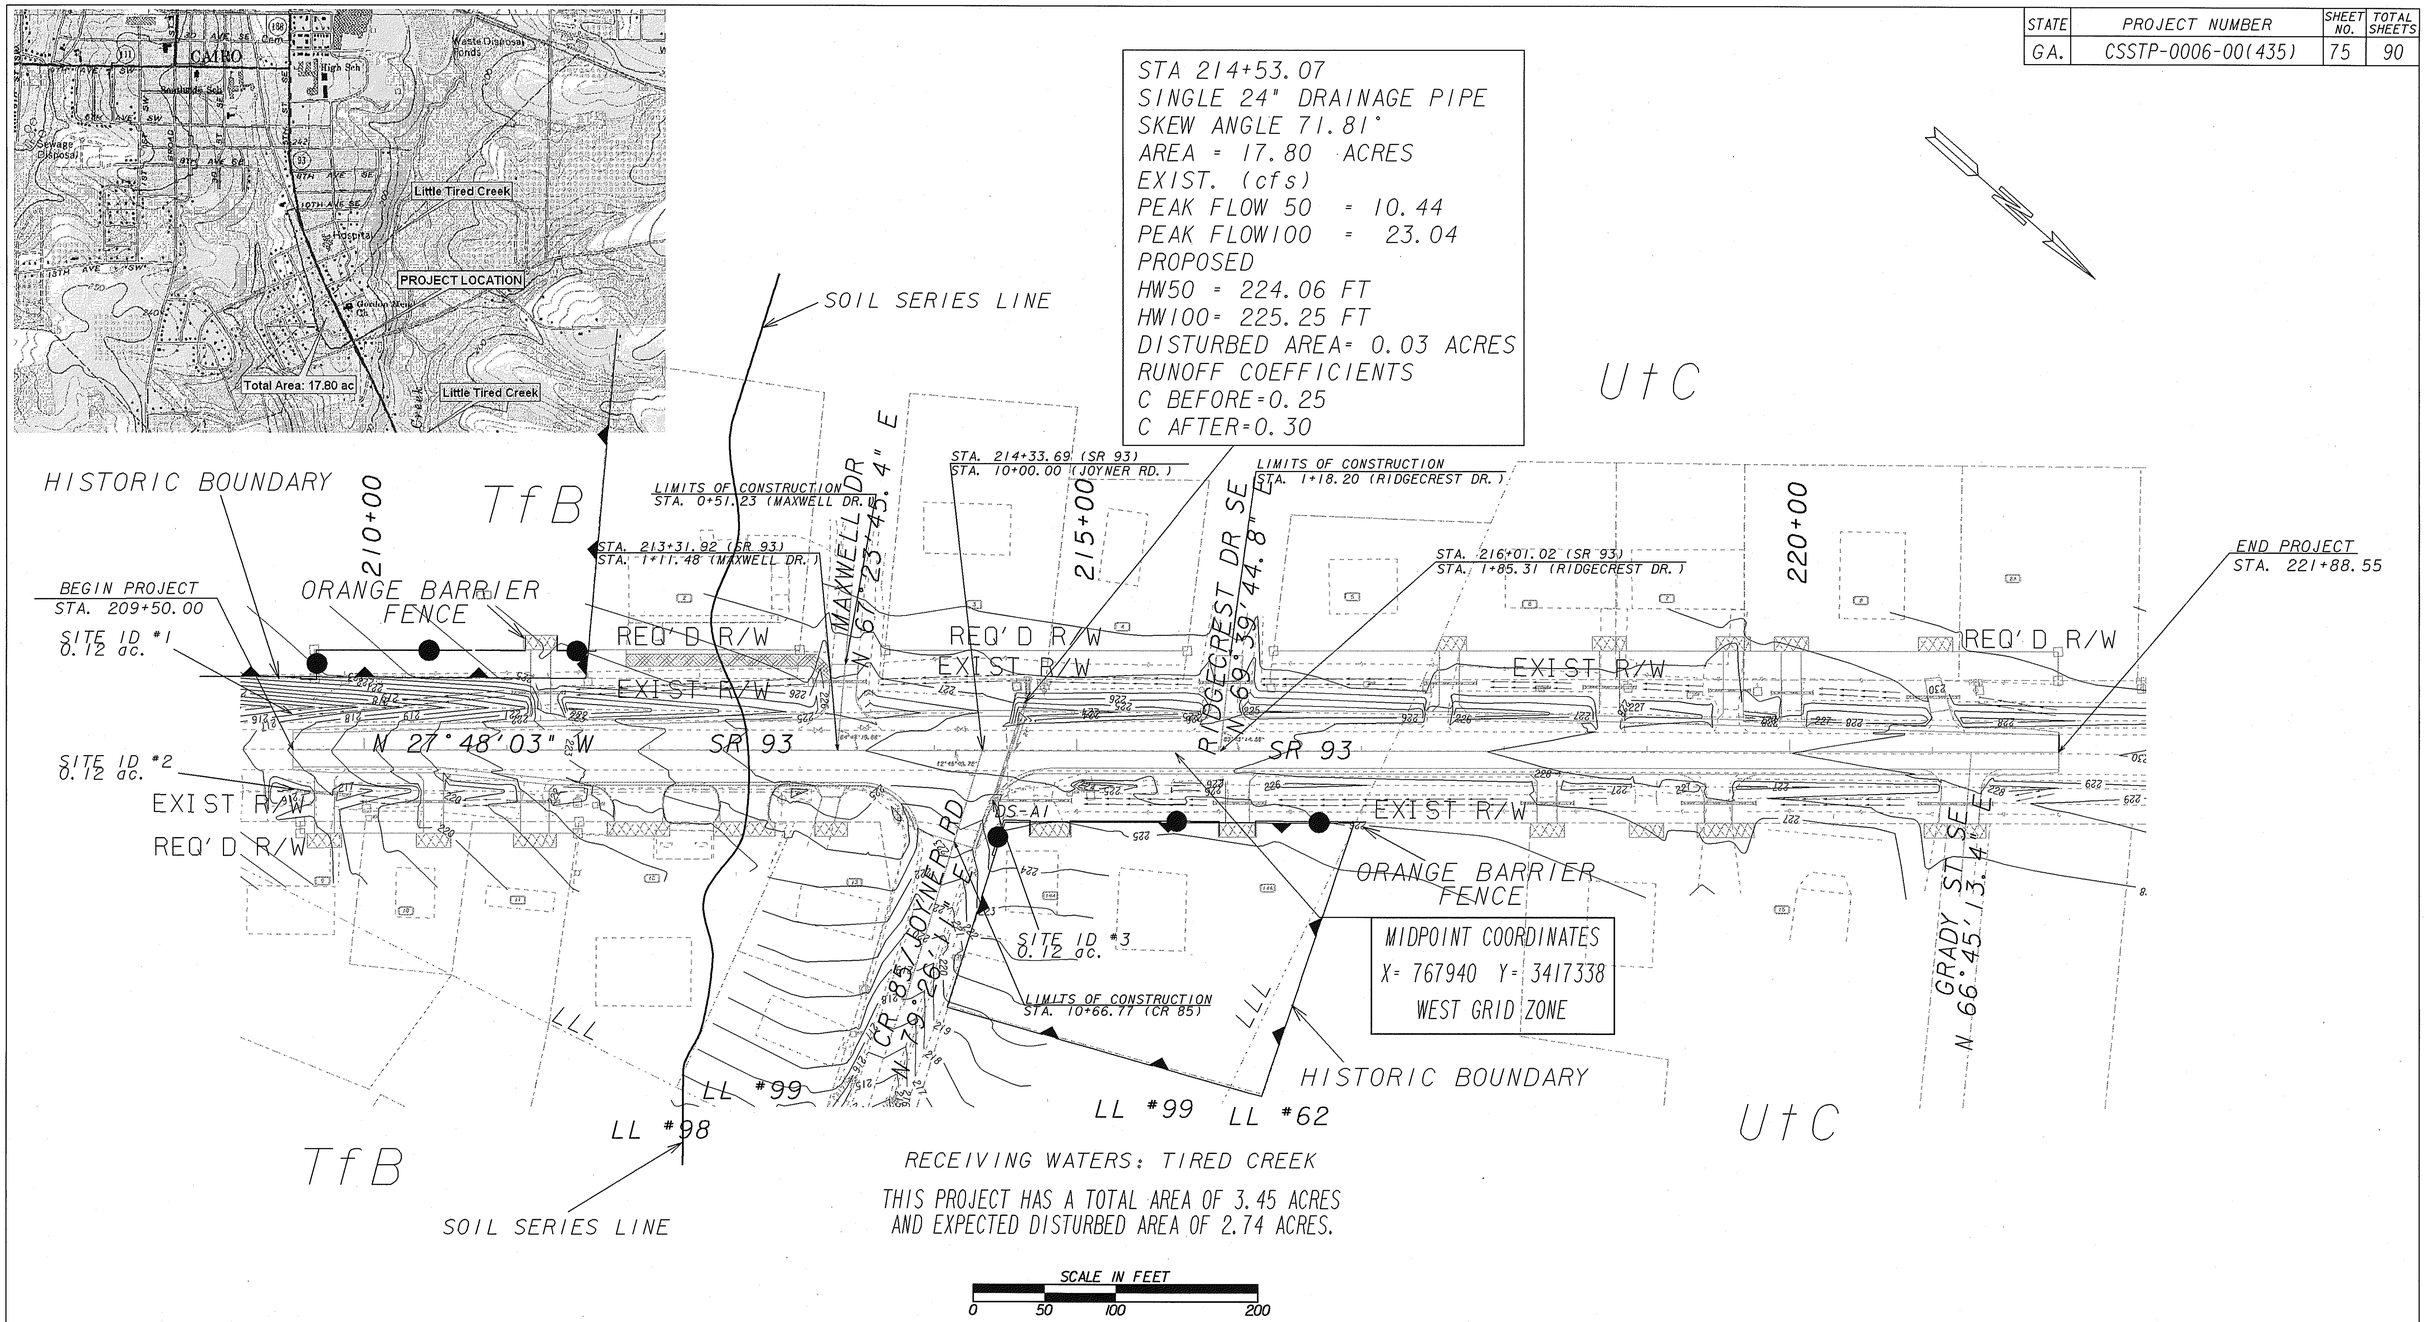

DATE	REVISIONS	DATE	REVISIONS

GEORGIA
DEPARTMENT OF TRANSPORTATION
EROSION CONTROL PLAN

DRAINAGE AREA MAP

DWG 53-001

11/6/2012 4:24:24 PM \\GDOT-DSN1\GOPLOT\OCE\d4_PDF_Out_mono_200dpi.gcf agraves C:\0006435\DGN\53_0006435EDM01.prf D4-Tifton