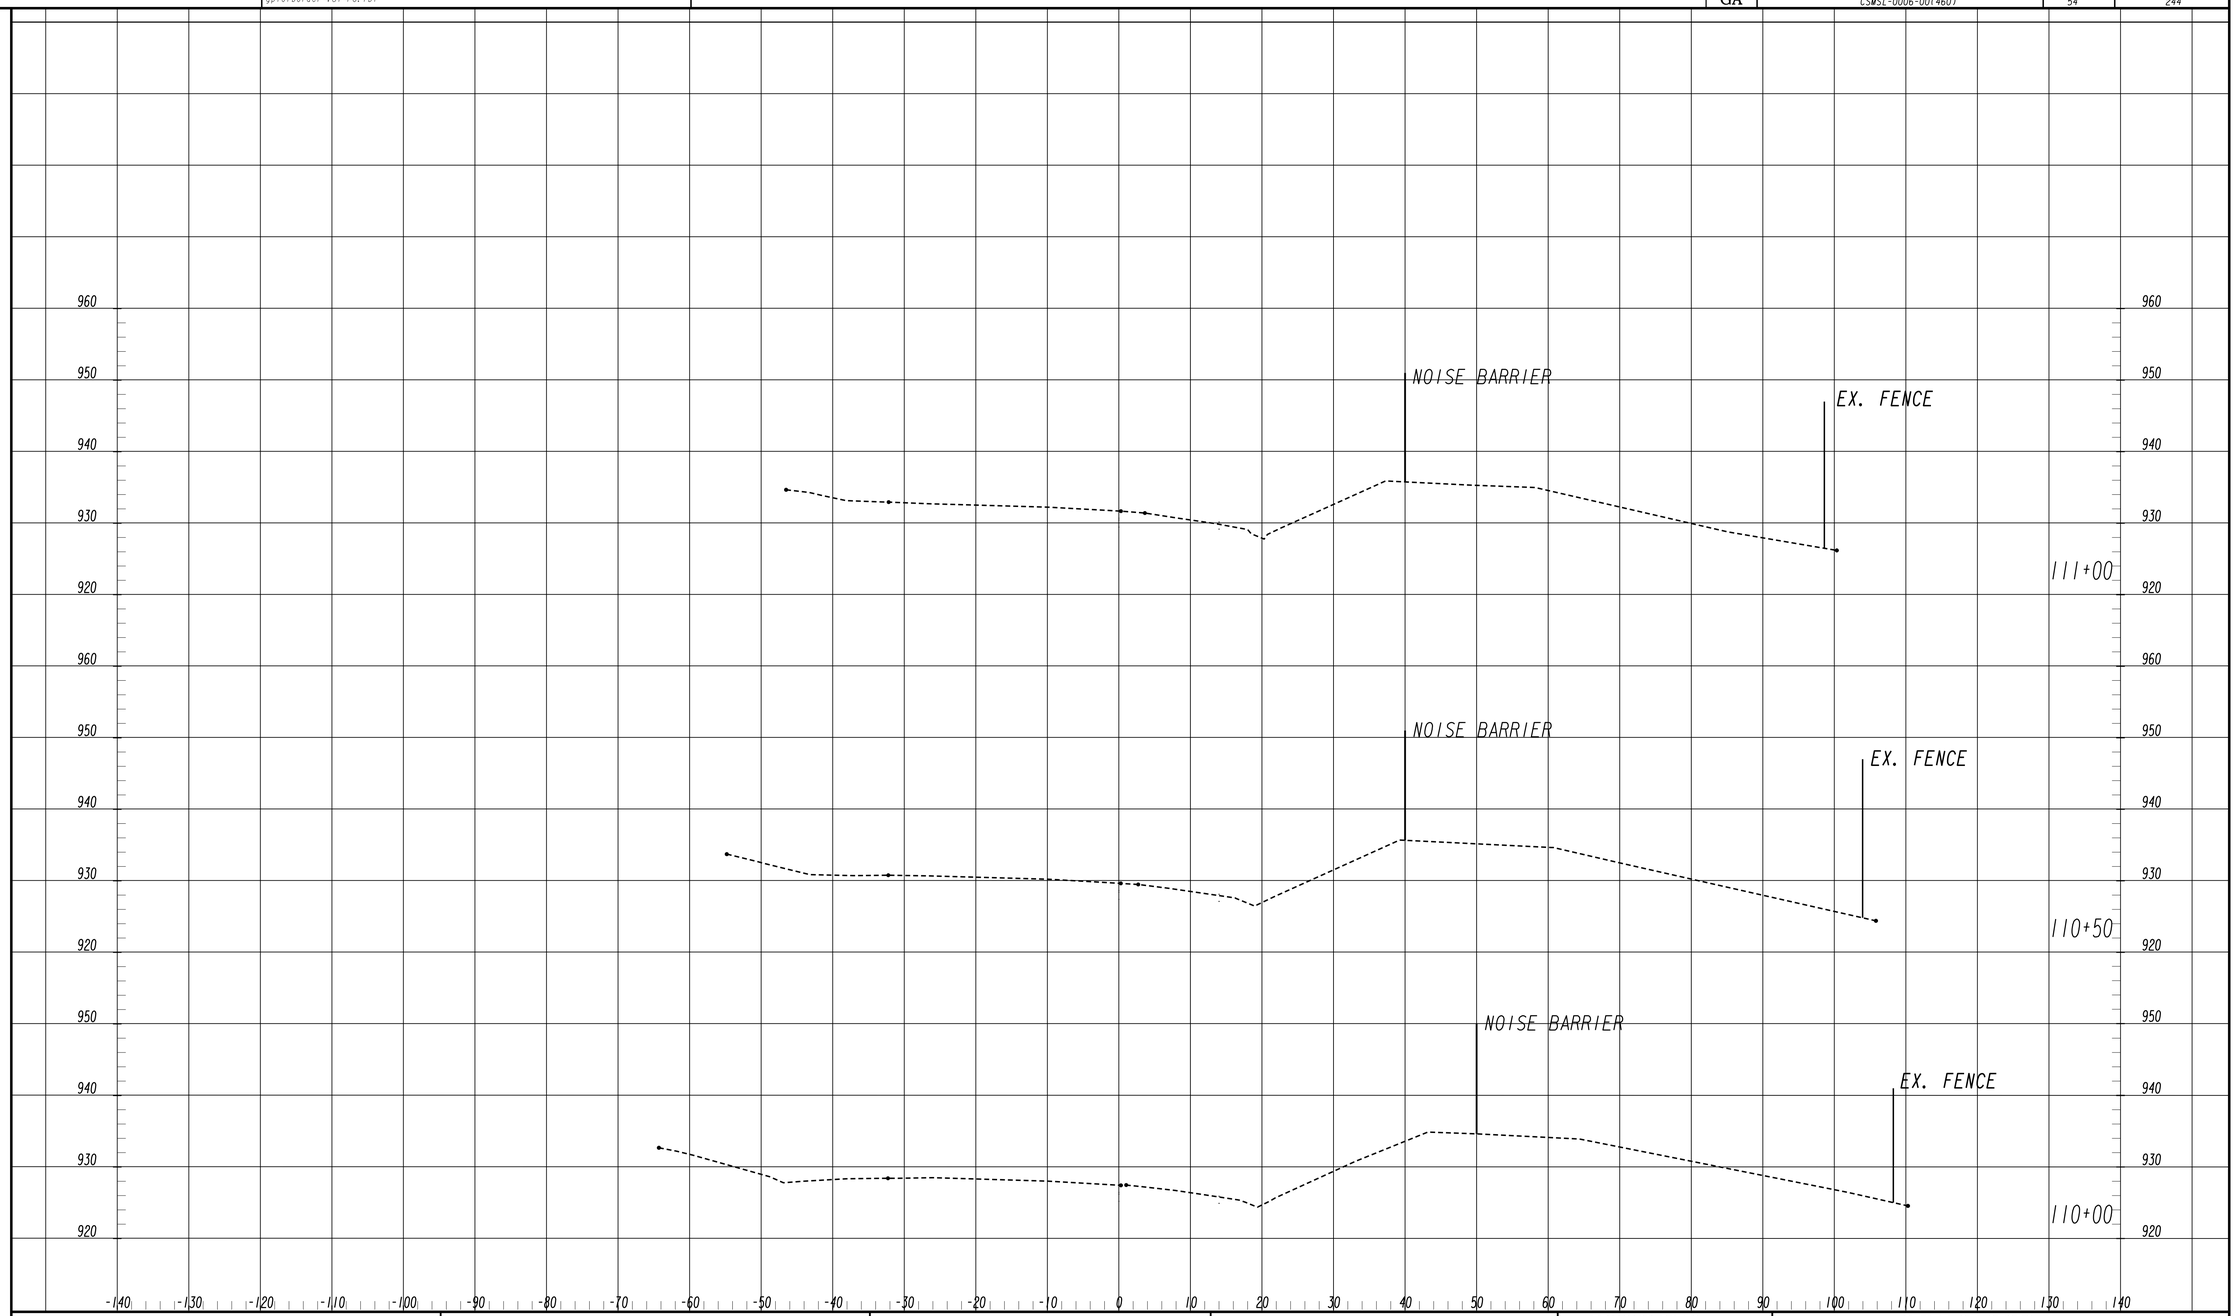

GEORGIA
DEPARTMENT OF TRANSPORTATION

SCALE 1 inch = 10 feet Vert.
SCALE 1 inch = 10 feet Horiz.

REVISION DATES

STATE OF GEORGIA
DEPARTMENT OF TRANSPORTATION
OFFICE: ROADWAY DESIGN

CROSS SECTIONS

I-85 NOISE BARRIER NORTHBOUND
FROM SR 34
NOISE BARRIER #1

DRAWING No. 23-03