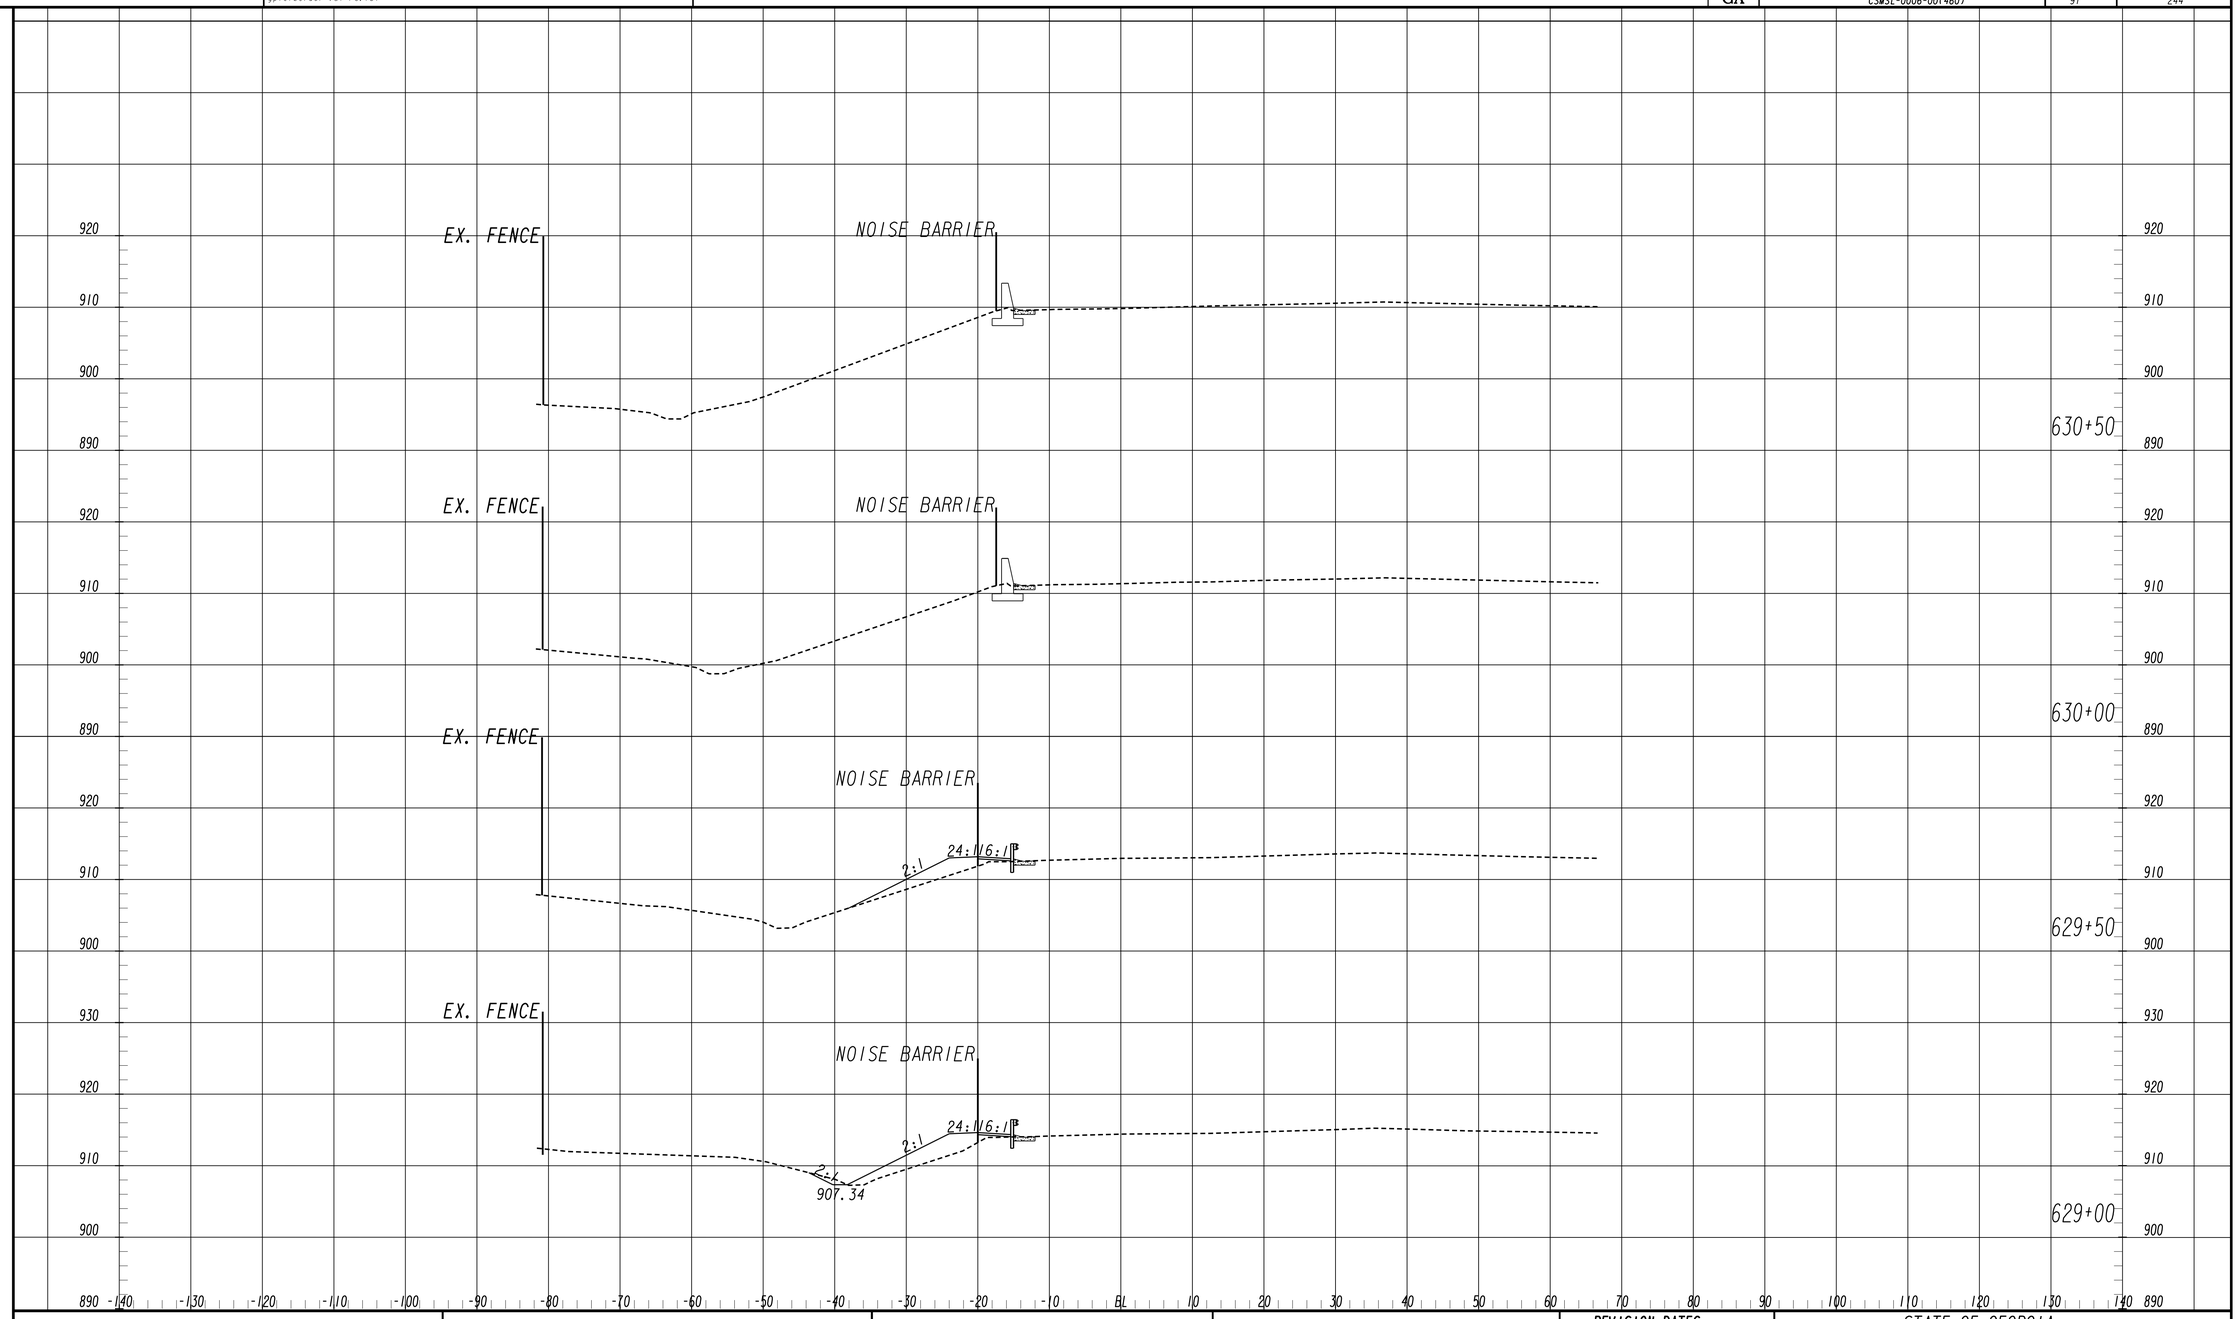

GEORGIA
DEPARTMENT OF TRANSPORTATION

SCALE 1 inch = 10 feet Vert.
SCALE 1 inch = 10 feet Horiz.

REVISION DATES

STATE OF GEORGIA
DEPARTMENT OF TRANSPORTATION

OFFICE: ROADWAY DESIGN

CROSS SECTIONS

I-85 NOISE BARRIER SOUTHBOUND
FROM COLLINSWORTH RD.
NOISE BARRIER #4A

DRAWING No. 23-40

3/1/2007 SUXSEW