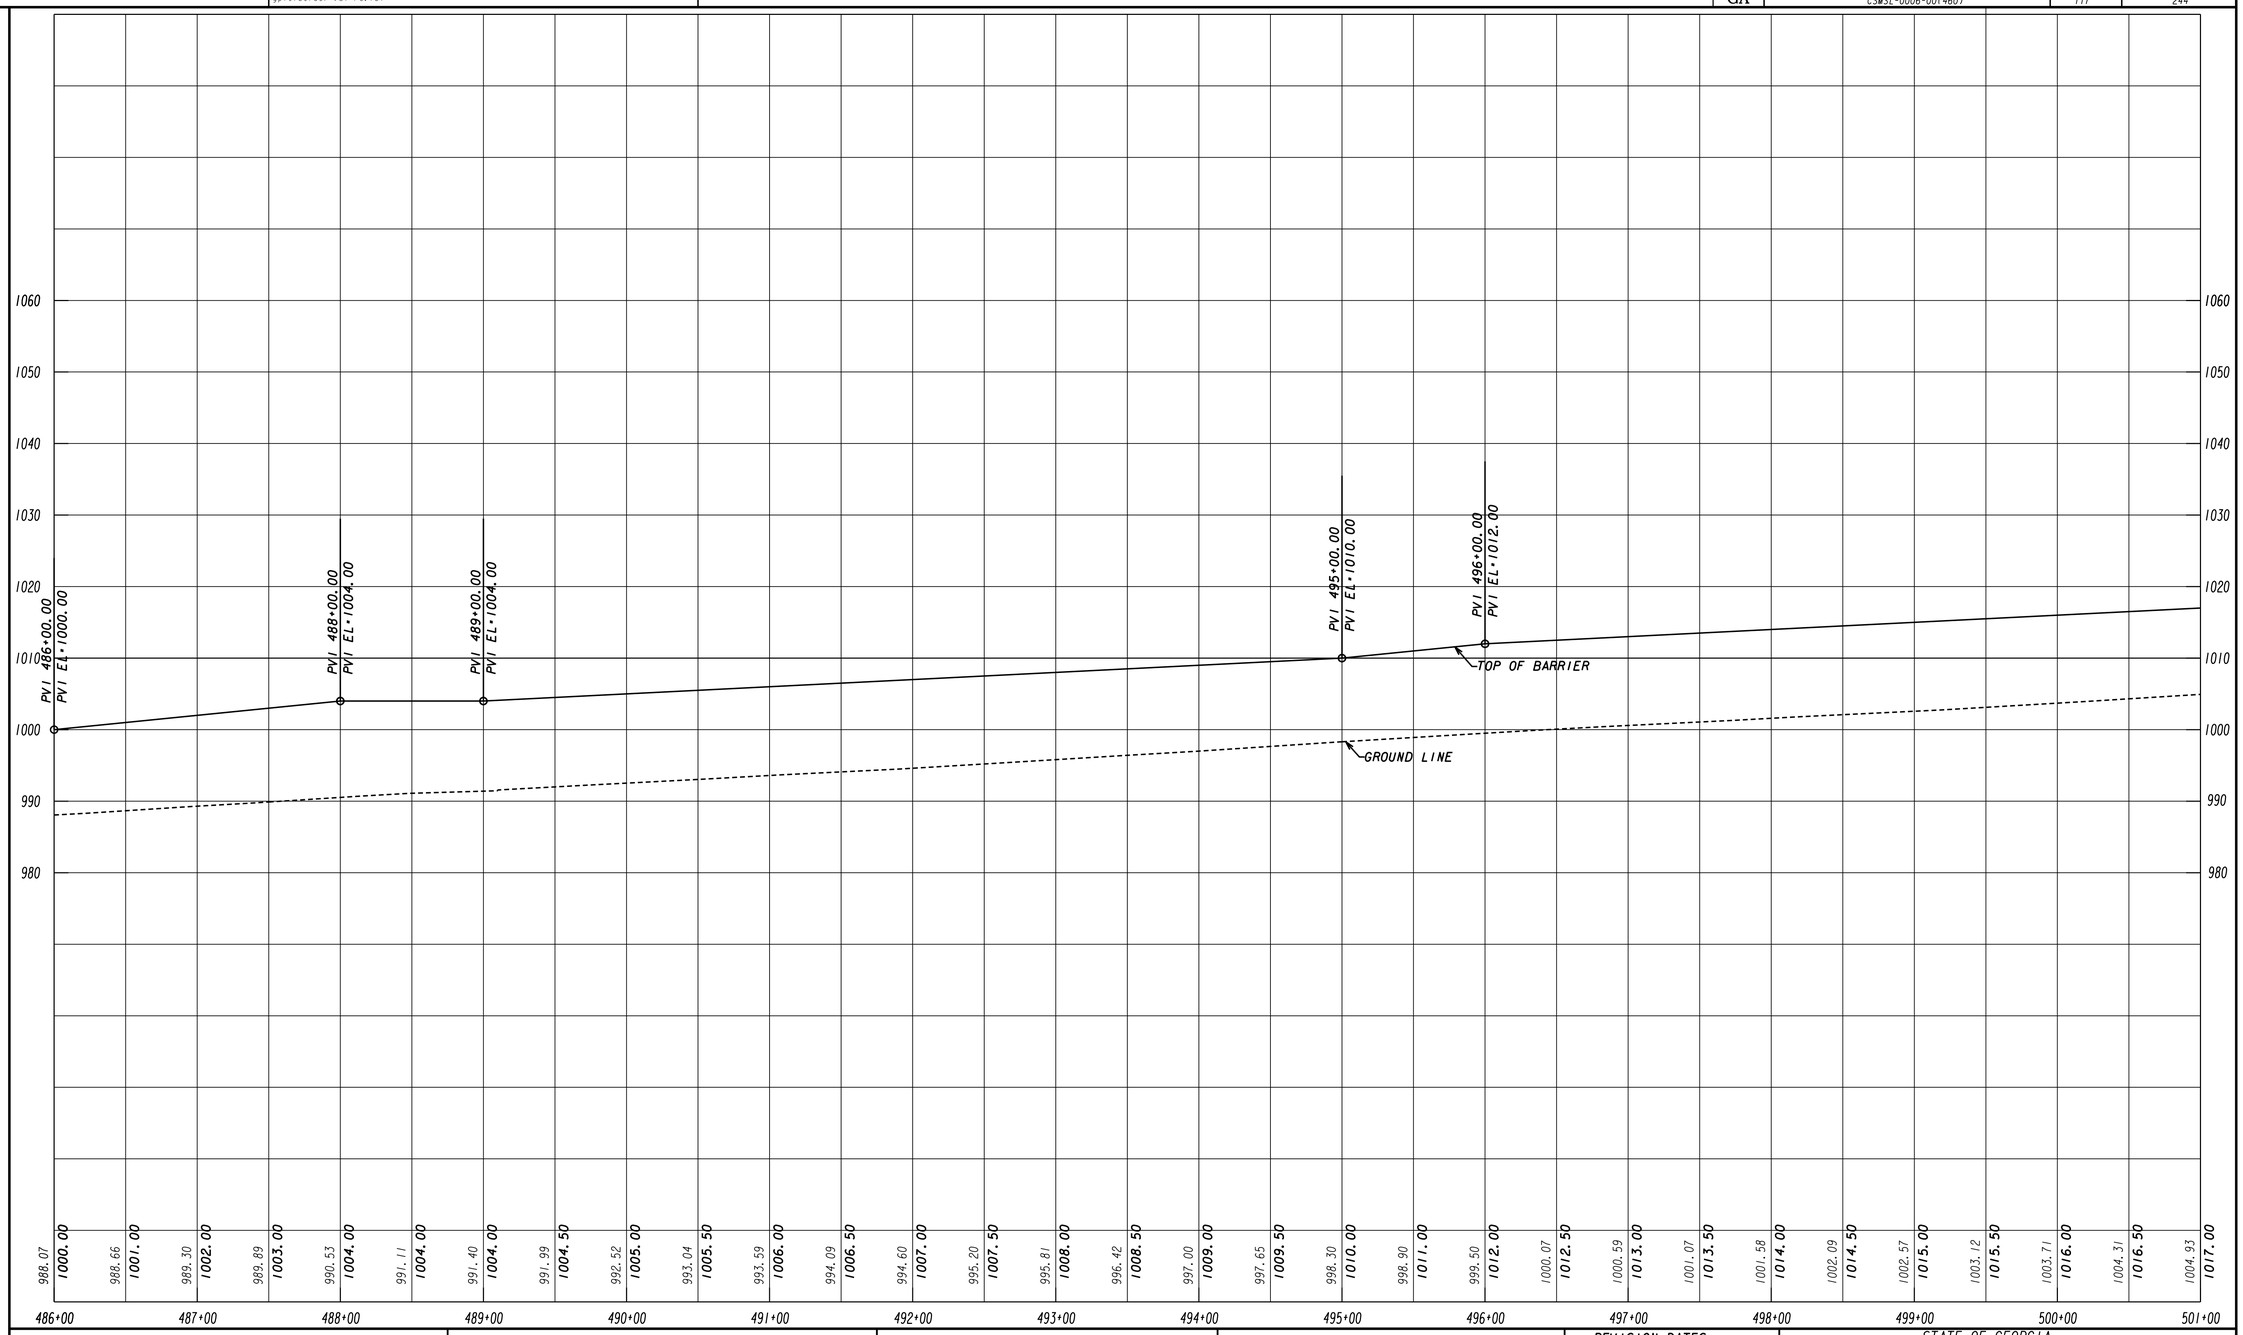

GEORGIA
DEPARTMENT OF TRANSPORTATION

HORIZONTAL = 1" = 50'
VERTICAL = 1" = 10'

REVISION DATES

STATE OF GEORGIA
DEPARTMENT OF TRANSPORTATION

OFFICE: ROADWAY DESIGN

NOISE BARRIER ENVELOPE

NOISE BARRIER #2B

DRAWING No. 33-04

4/19/2011 GRIEDG